




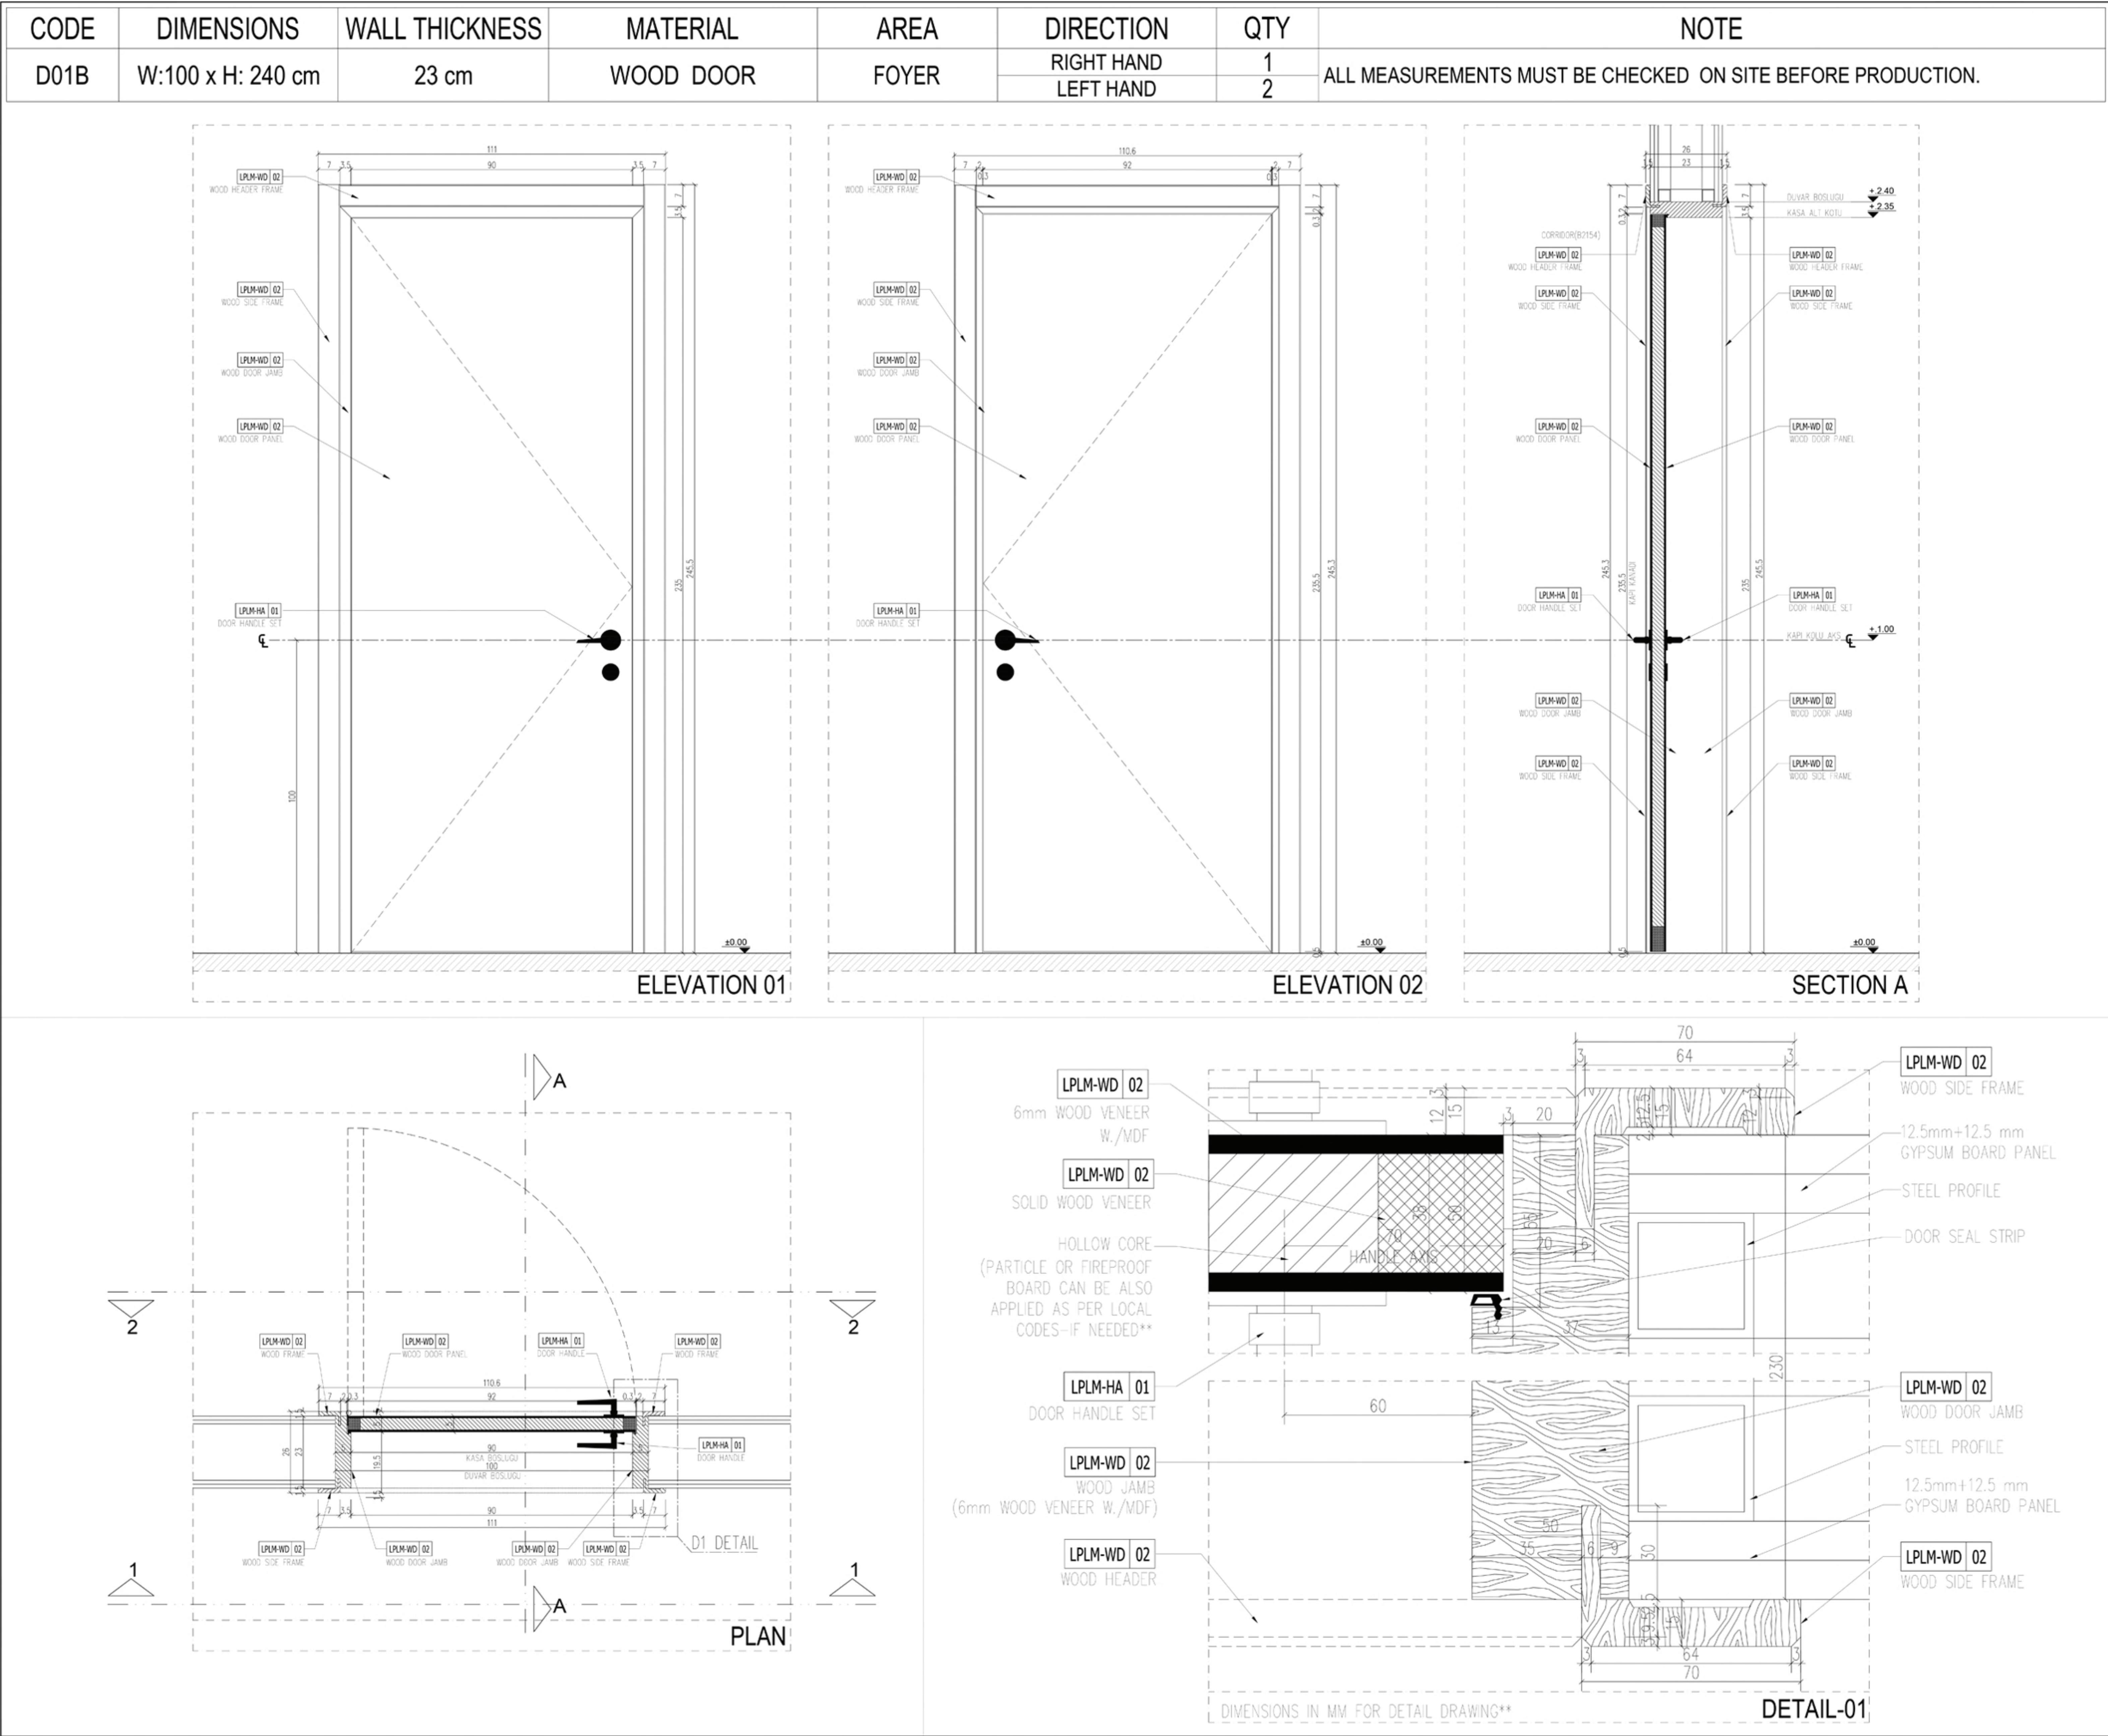
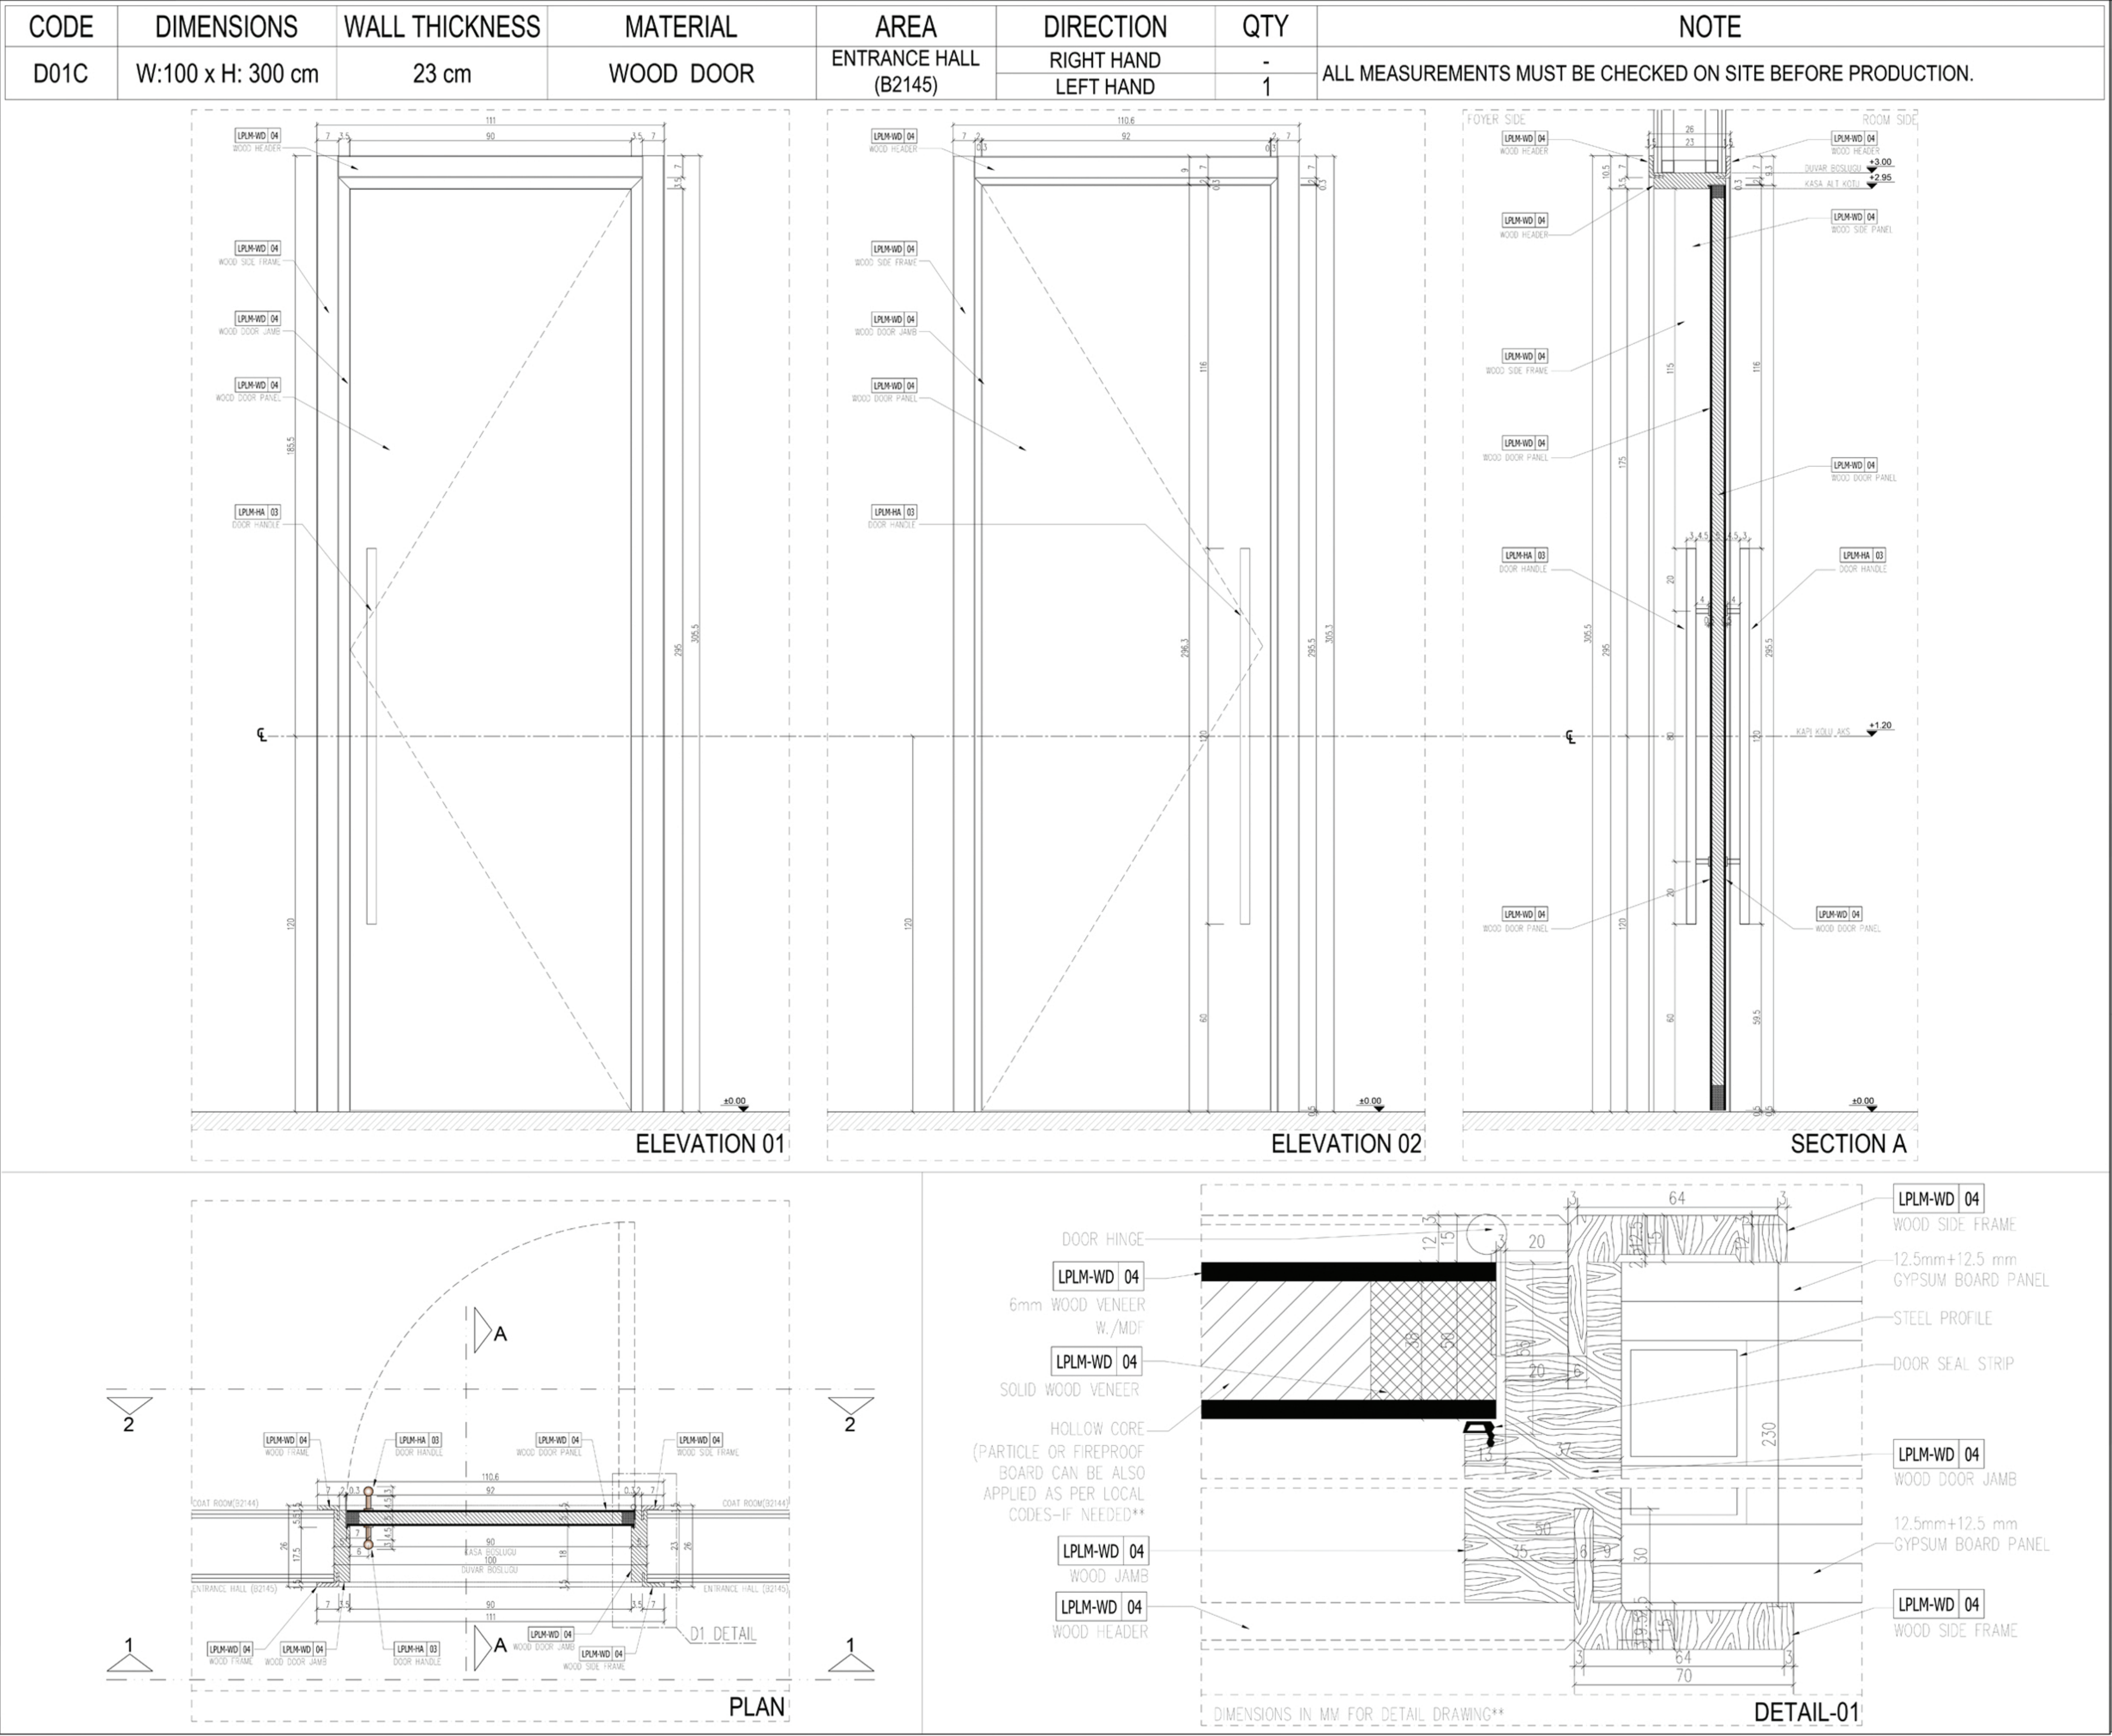
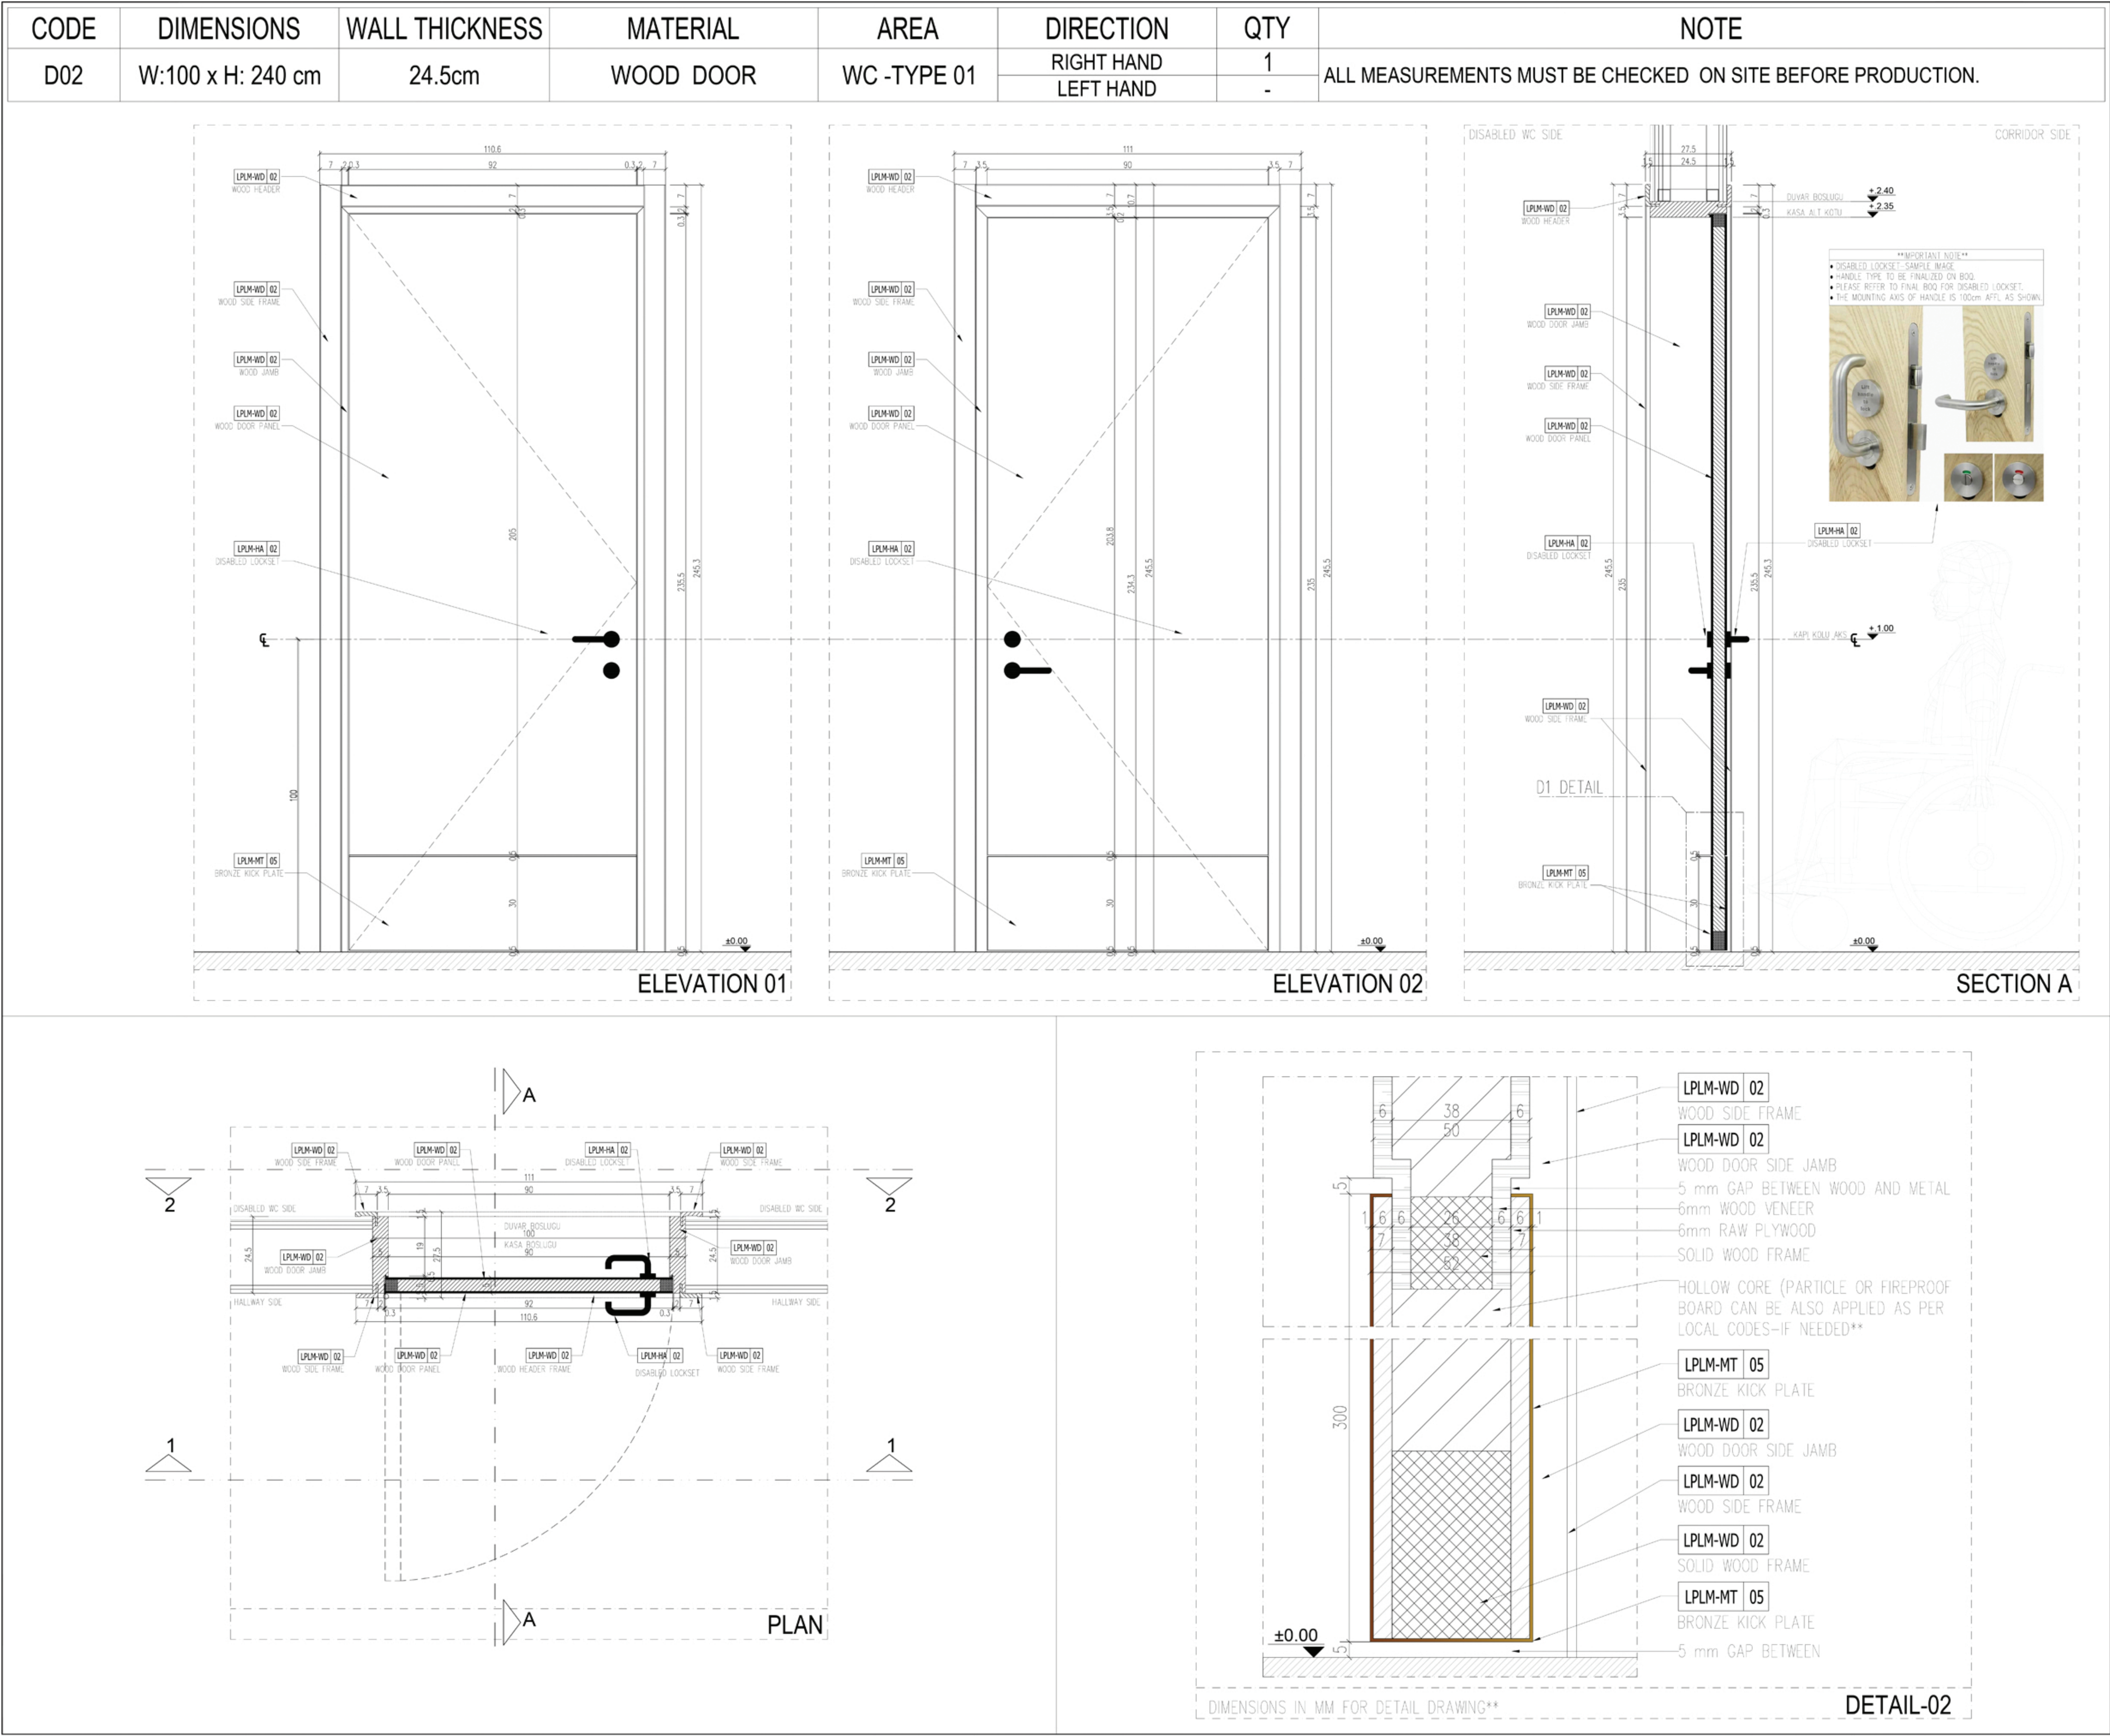


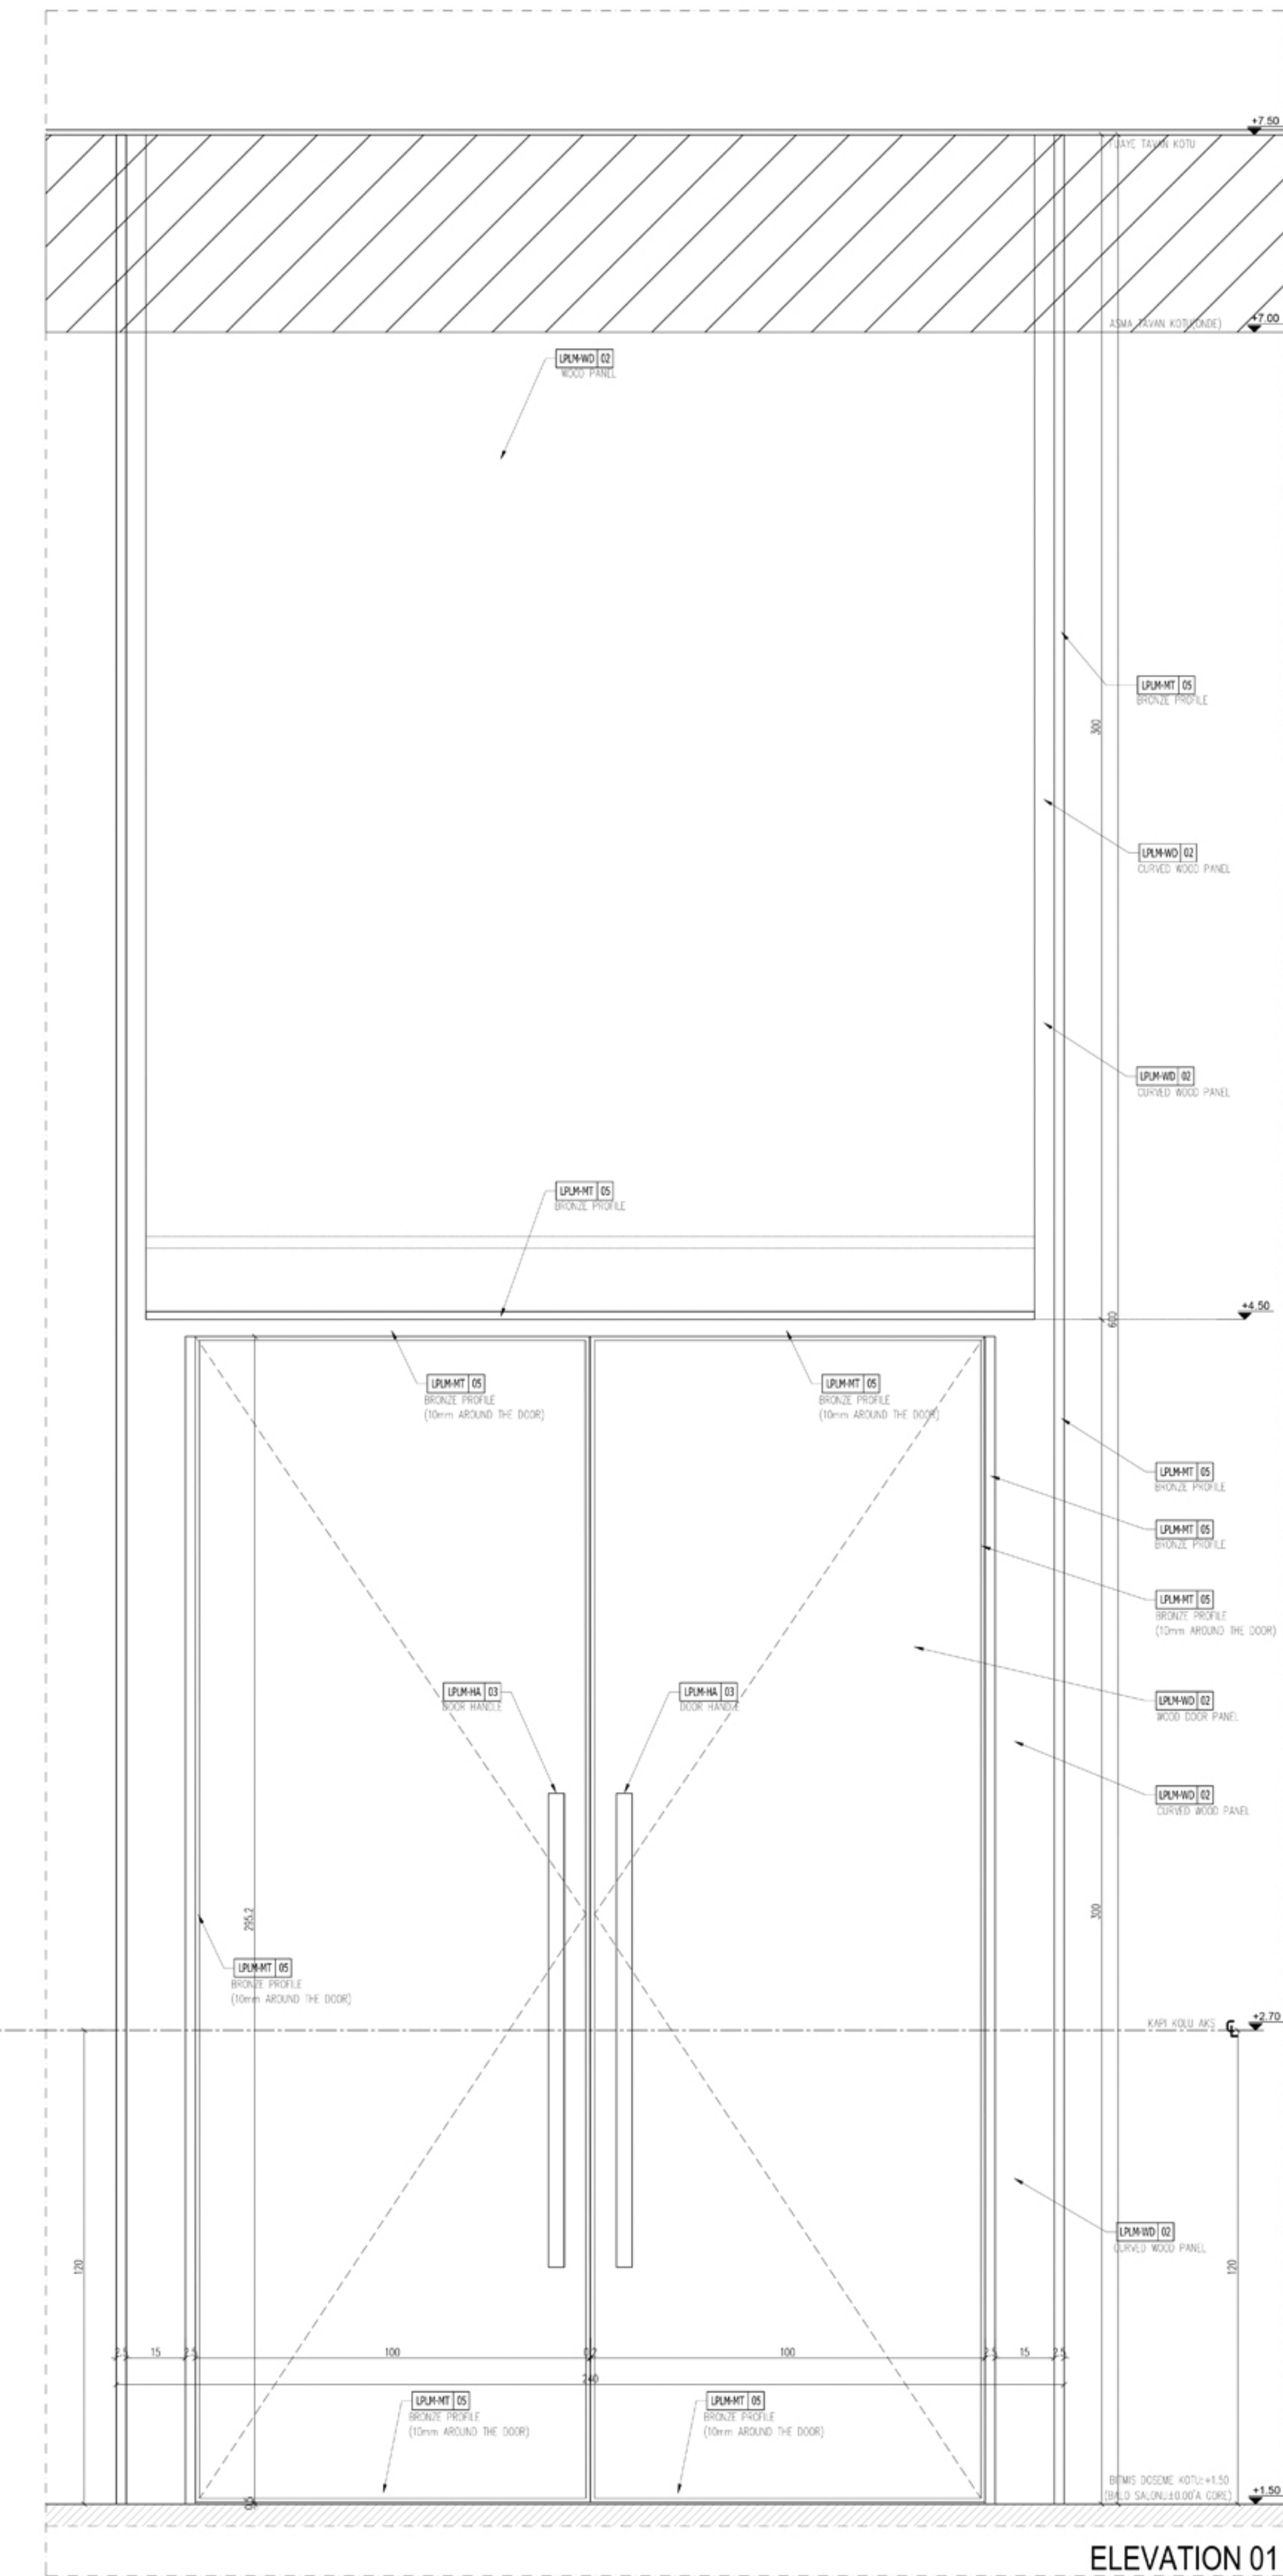

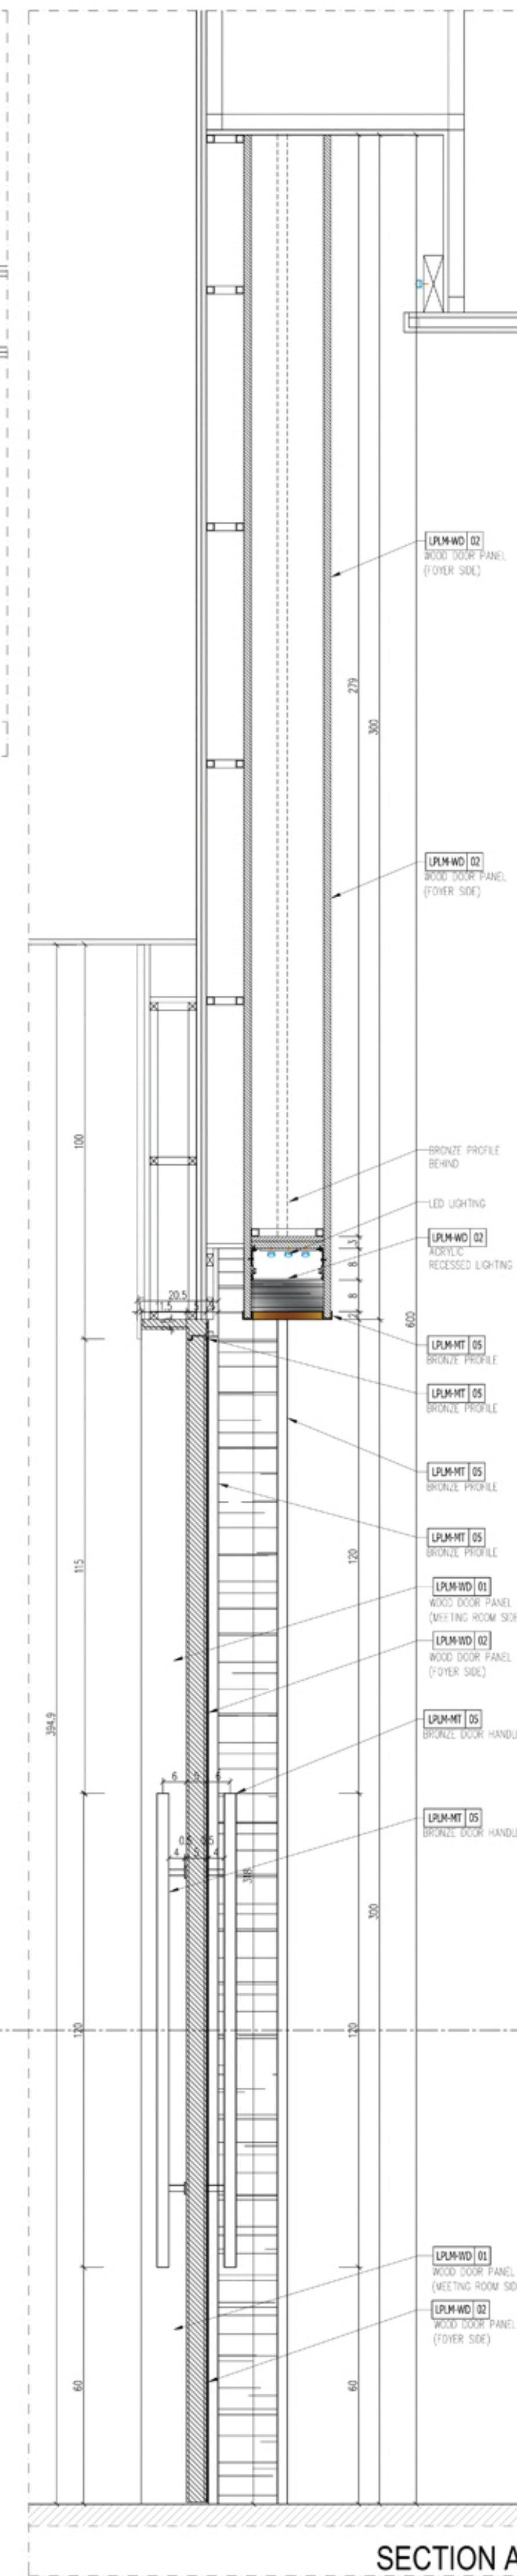


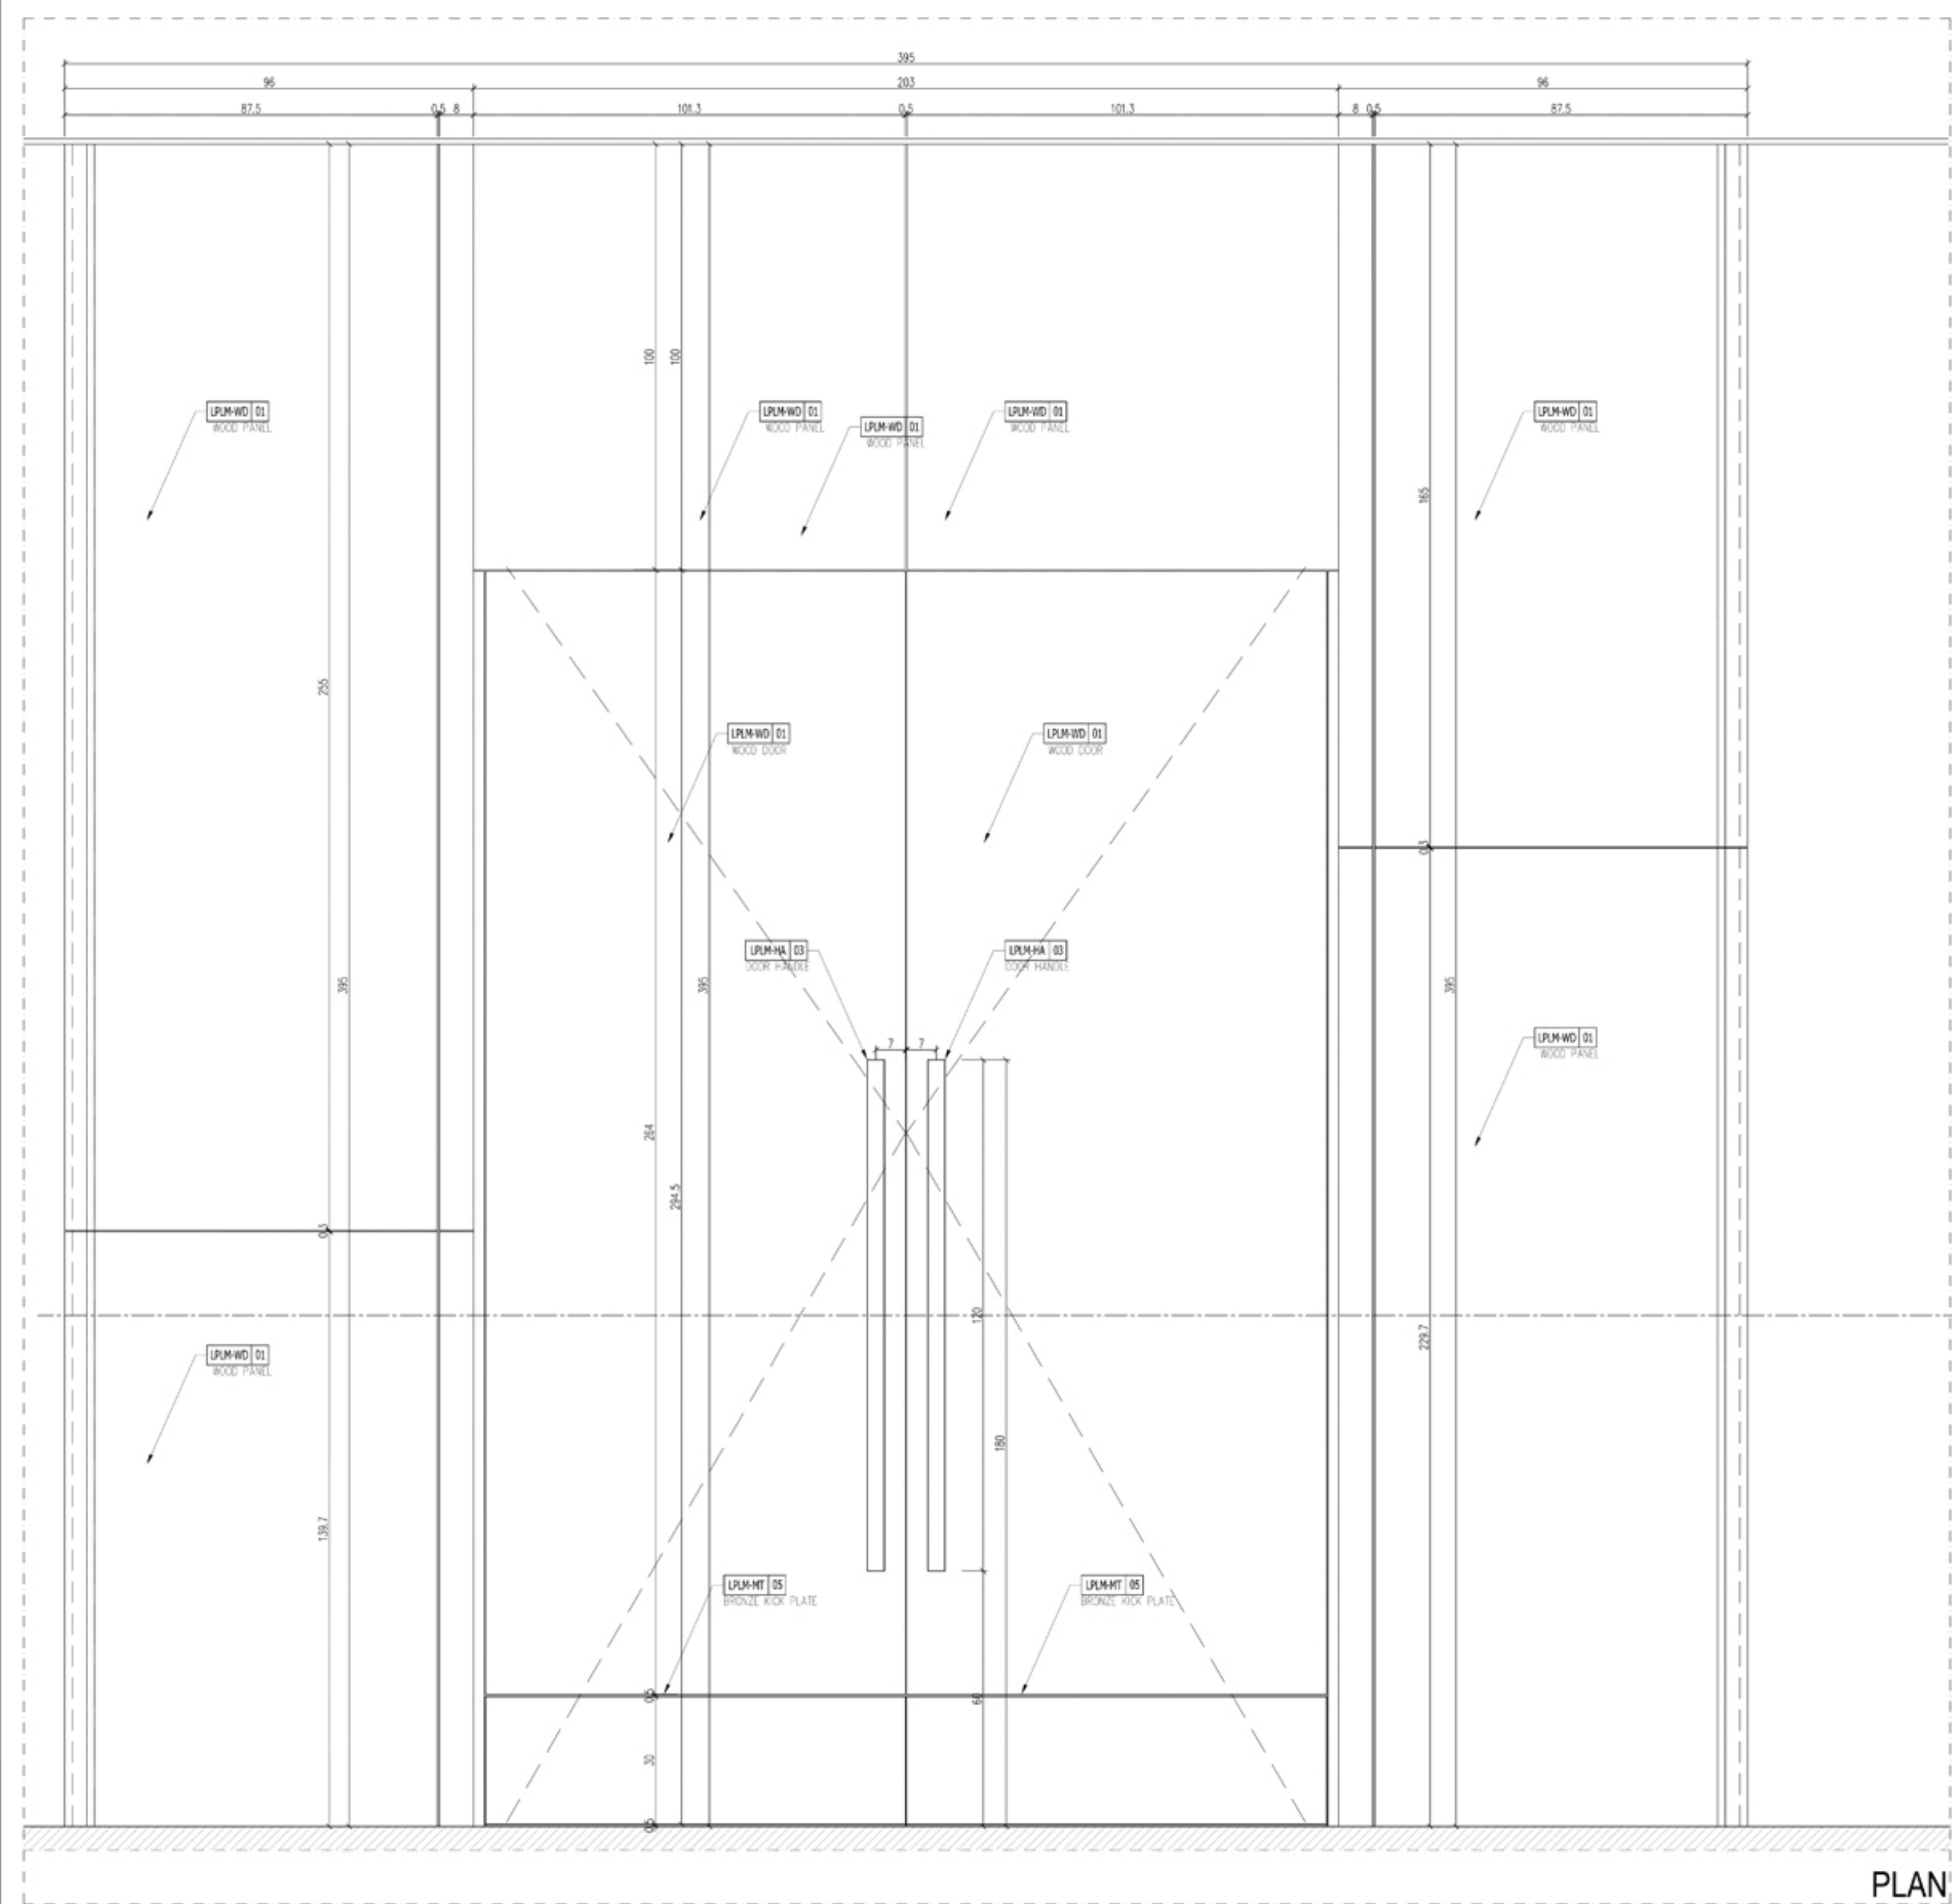


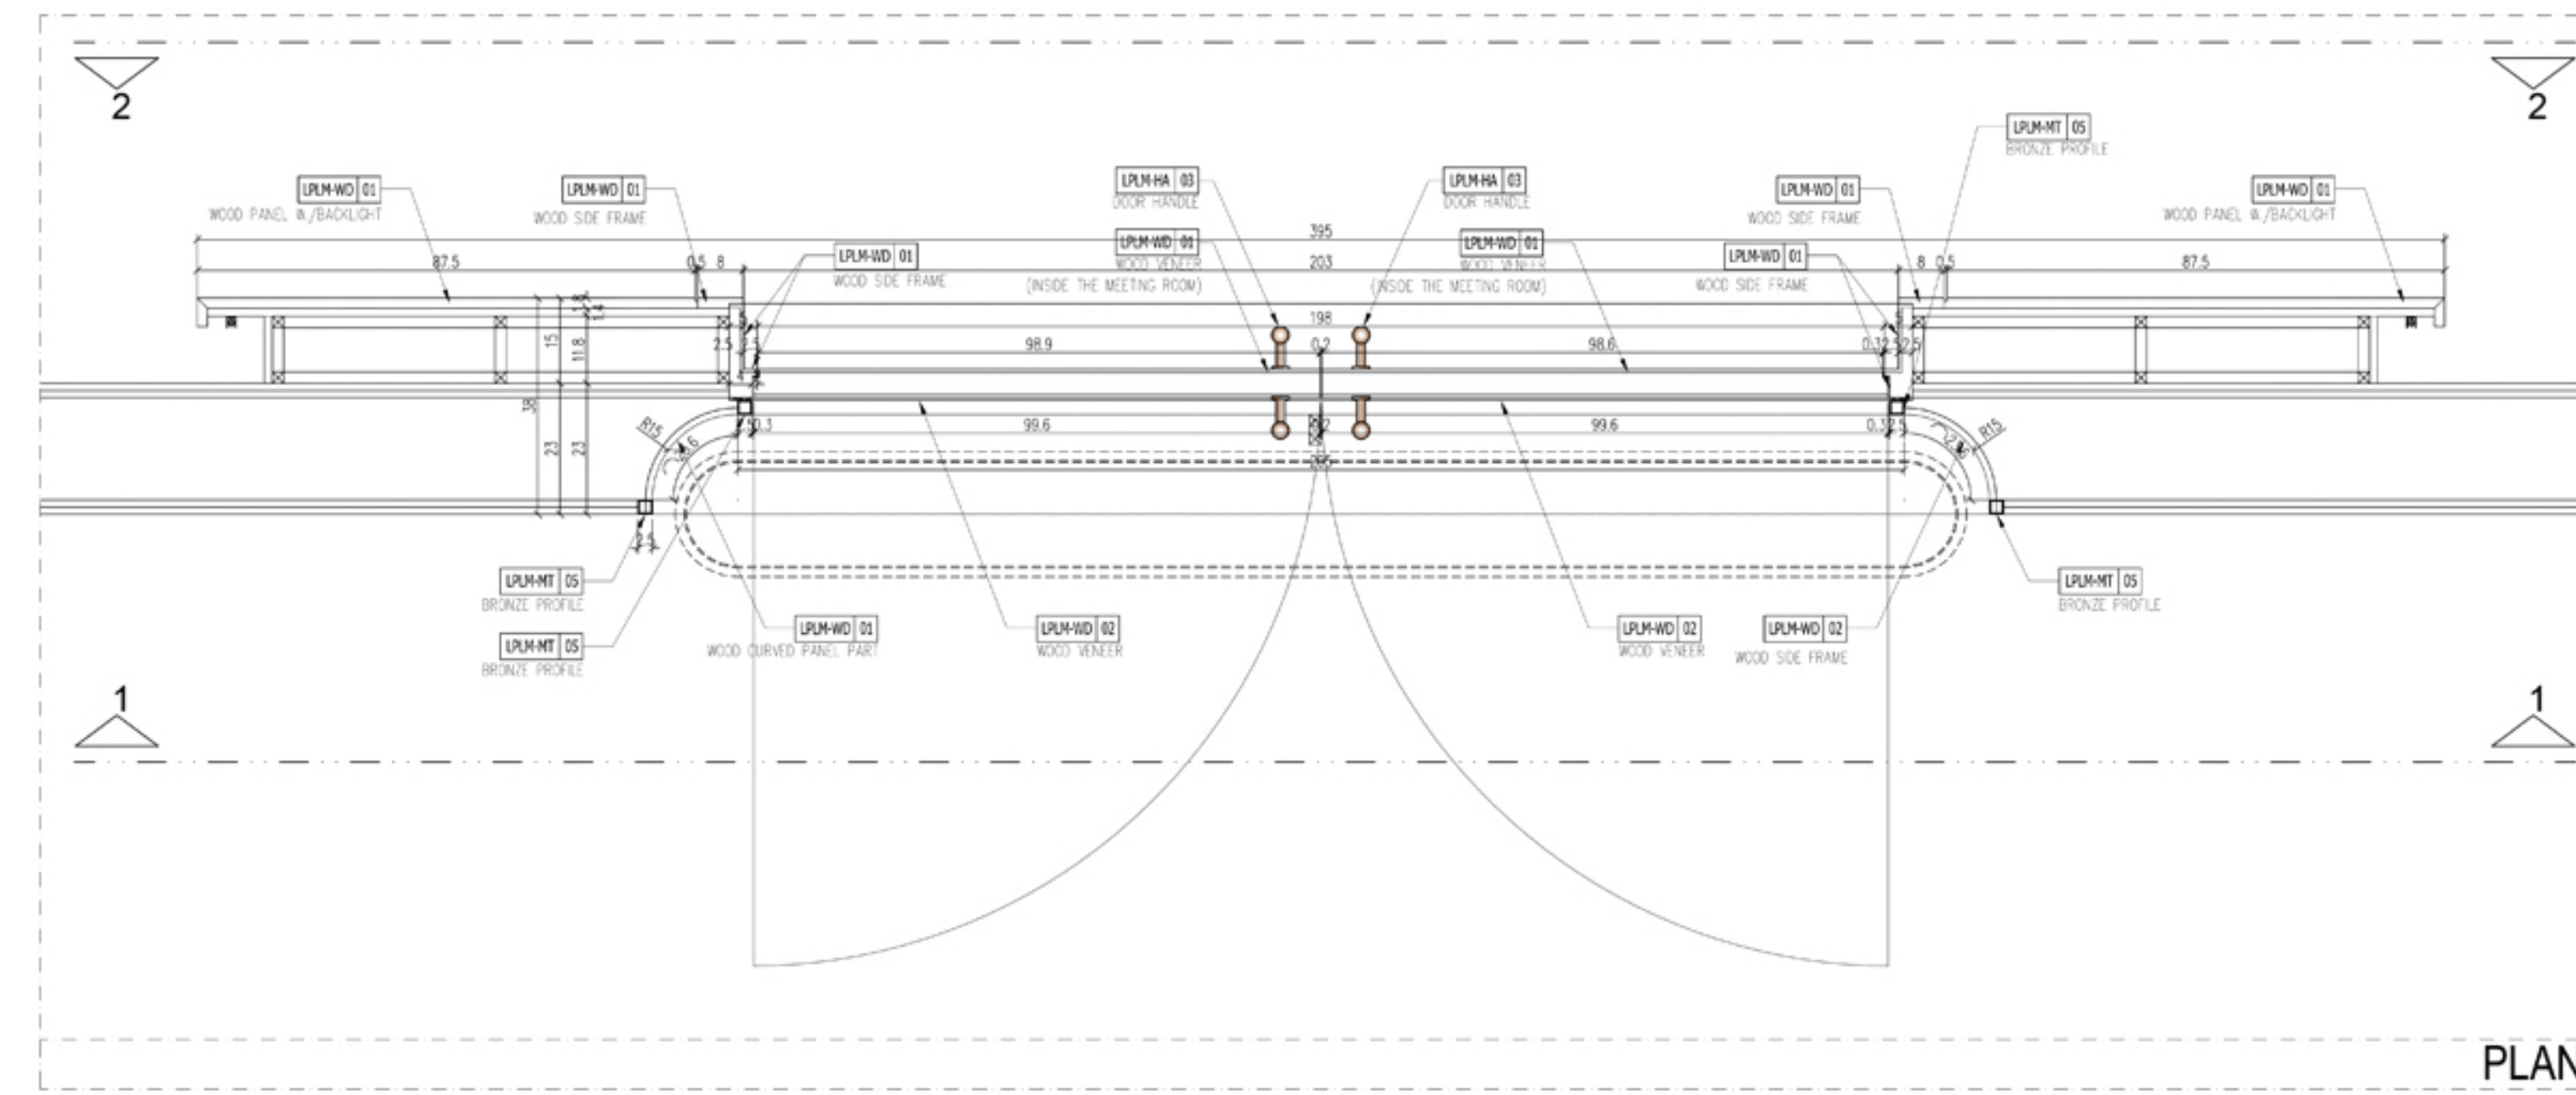



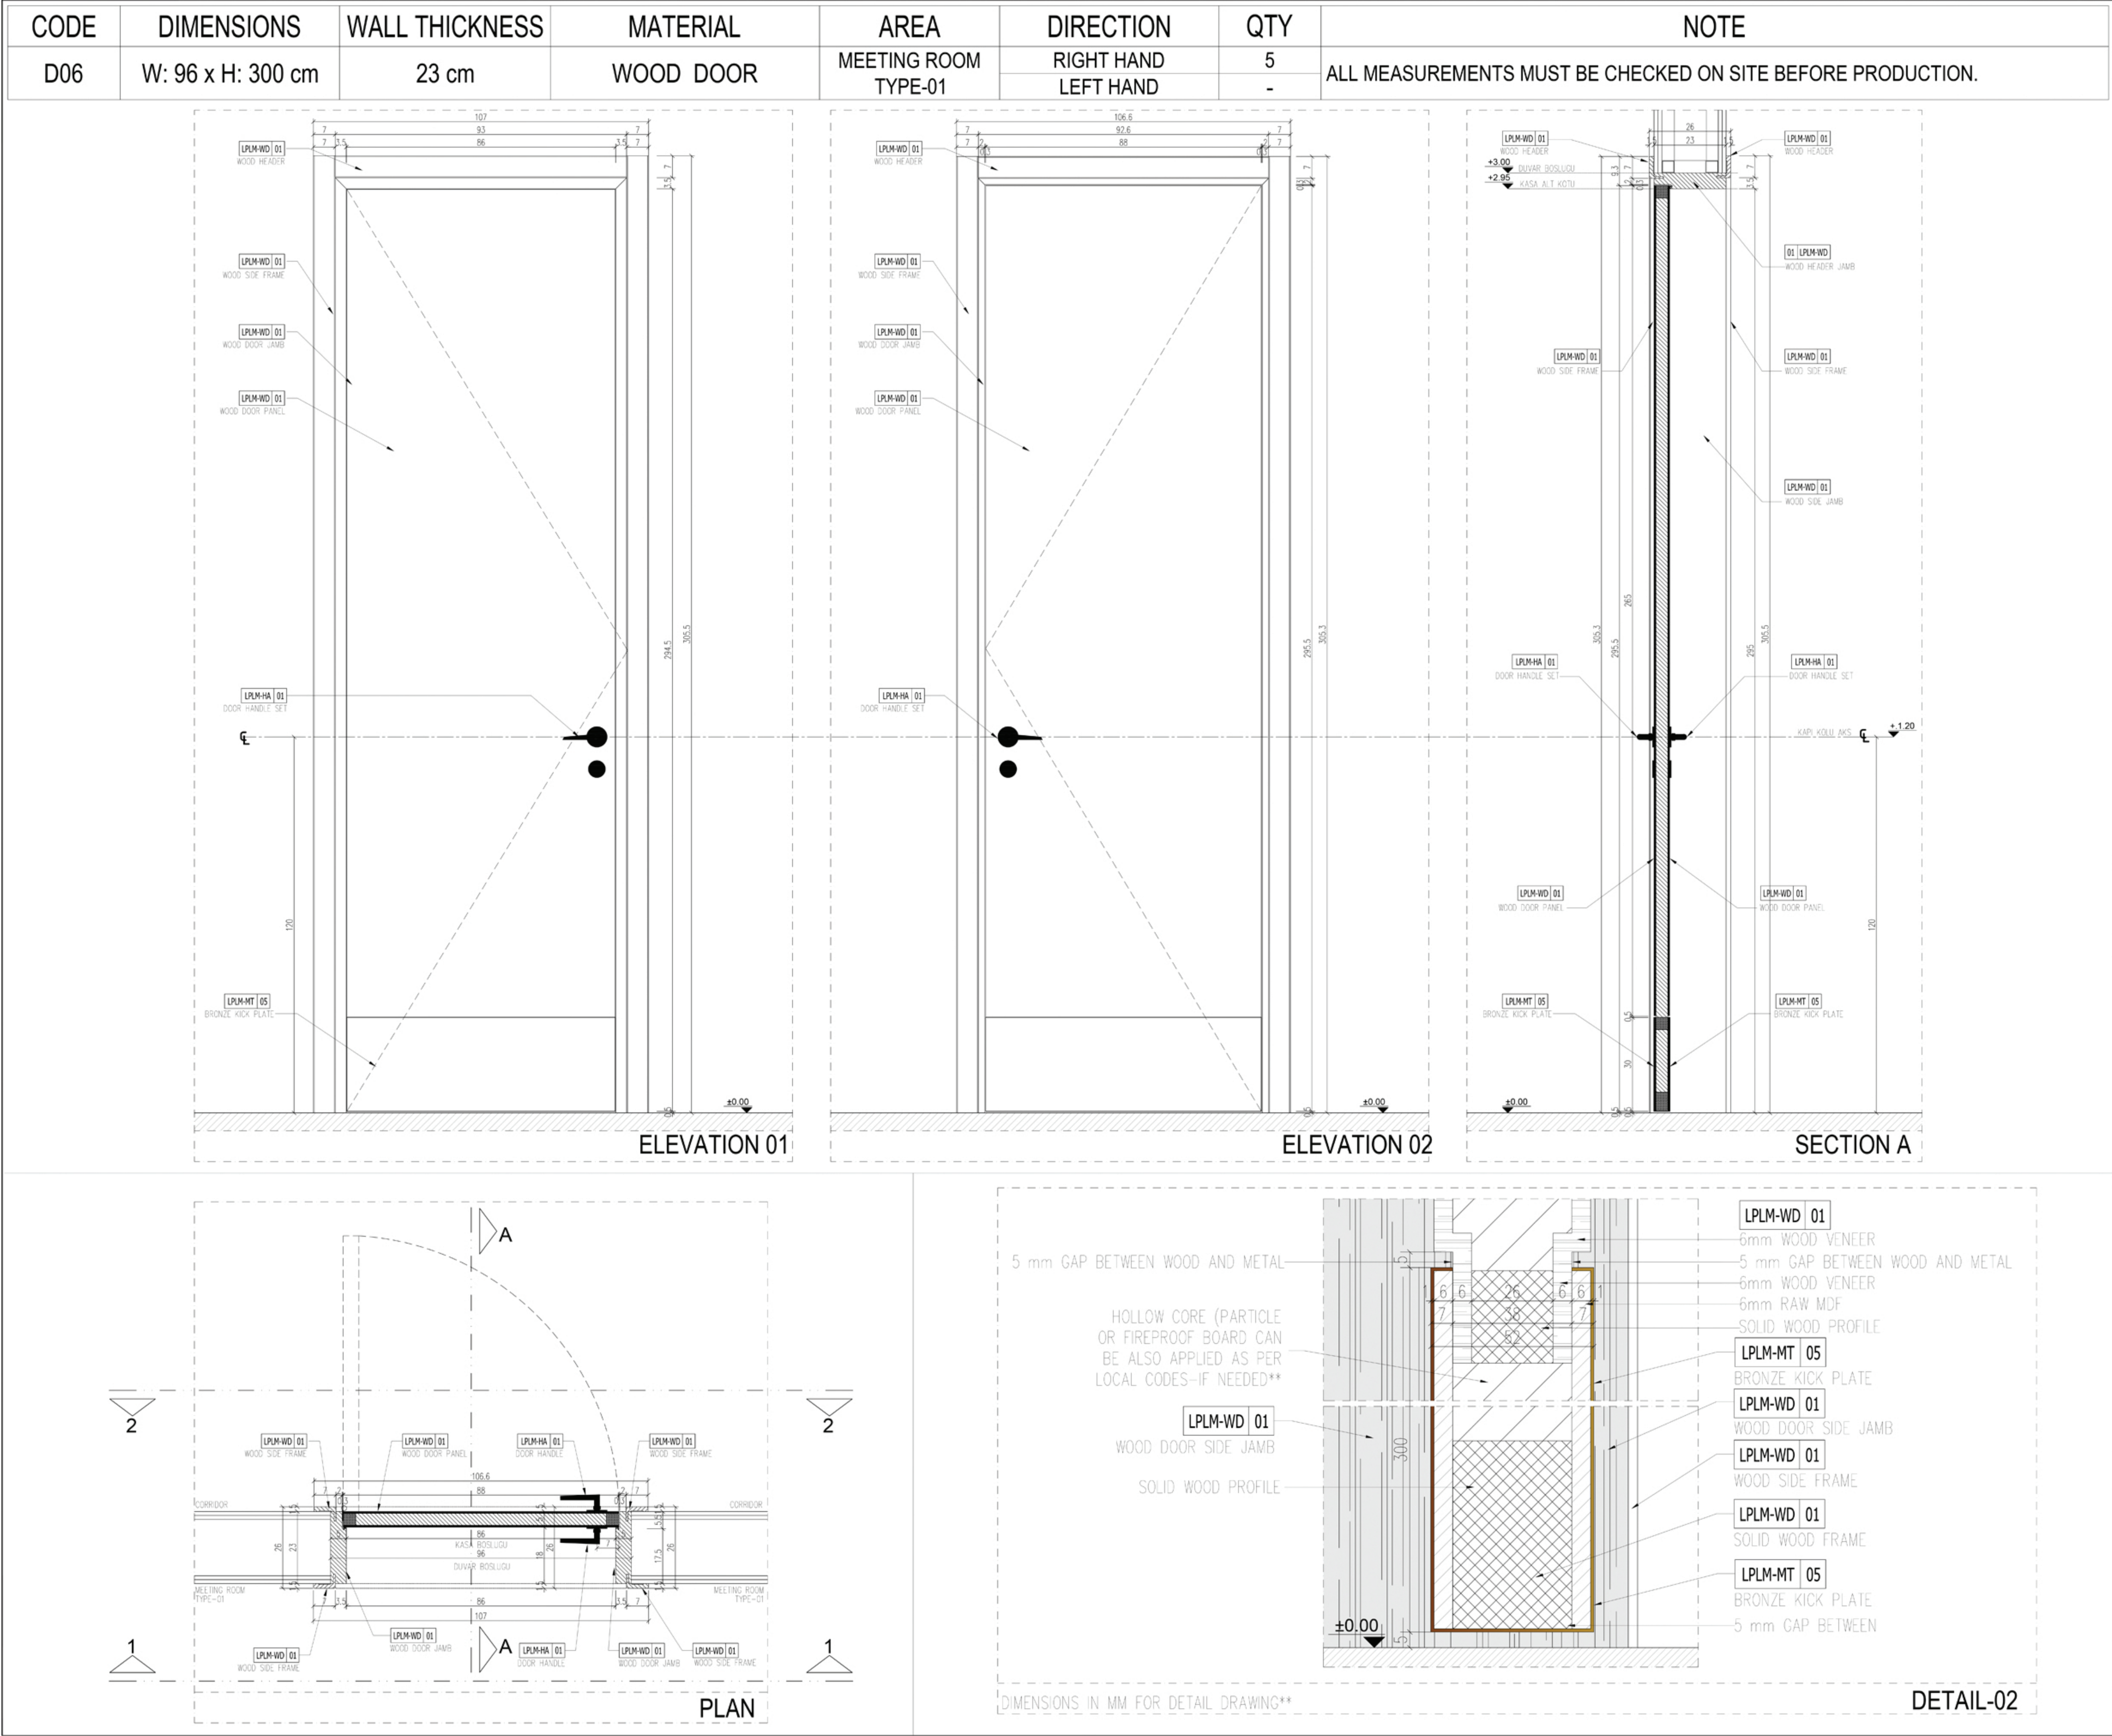


CODE	DIMENSIONS	WALL THICKNESS	MATERIAL	AREA	DIRECTION	QTY	NOTE
D07	W: 136 x H: 300 cm	23 cm	DOUBLE WOOD DOOR	MEETING ROOM TYPE-02	DOUBLE DOOR (OUTSWING)	5	ALL MEASUREMENTS MUST BE CHECKED ON SITE BEFORE PRODUCTION.

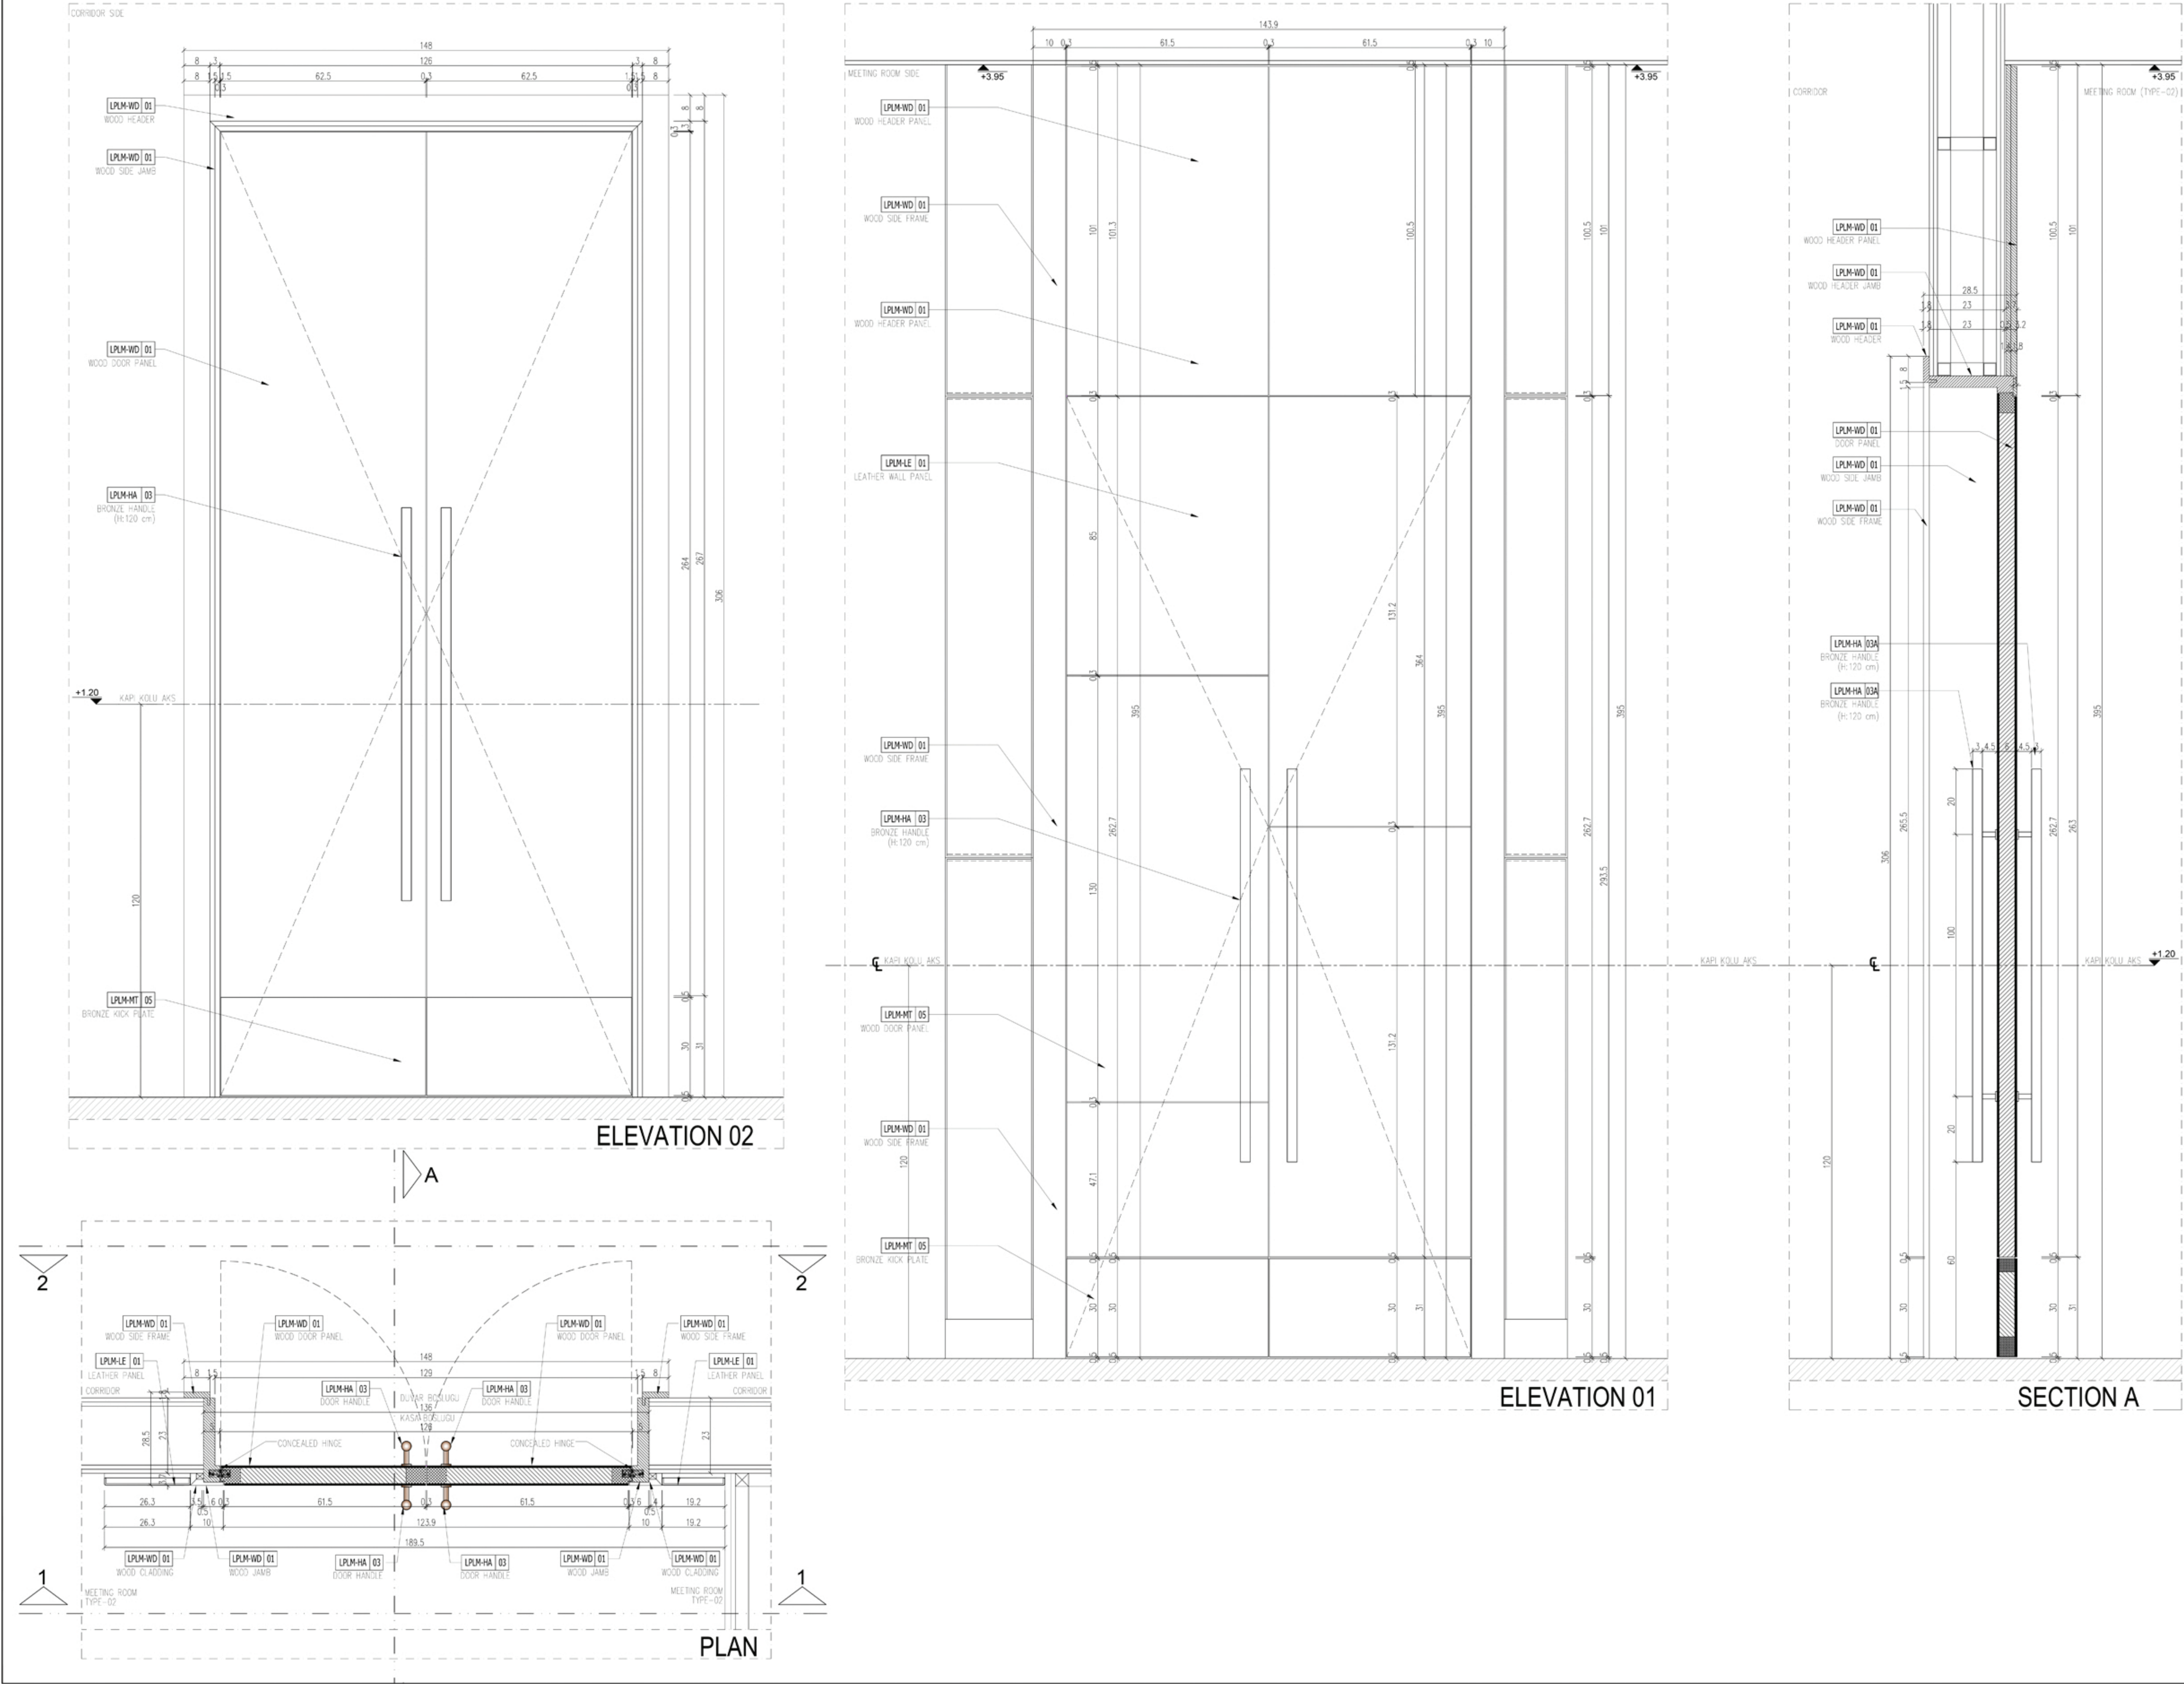


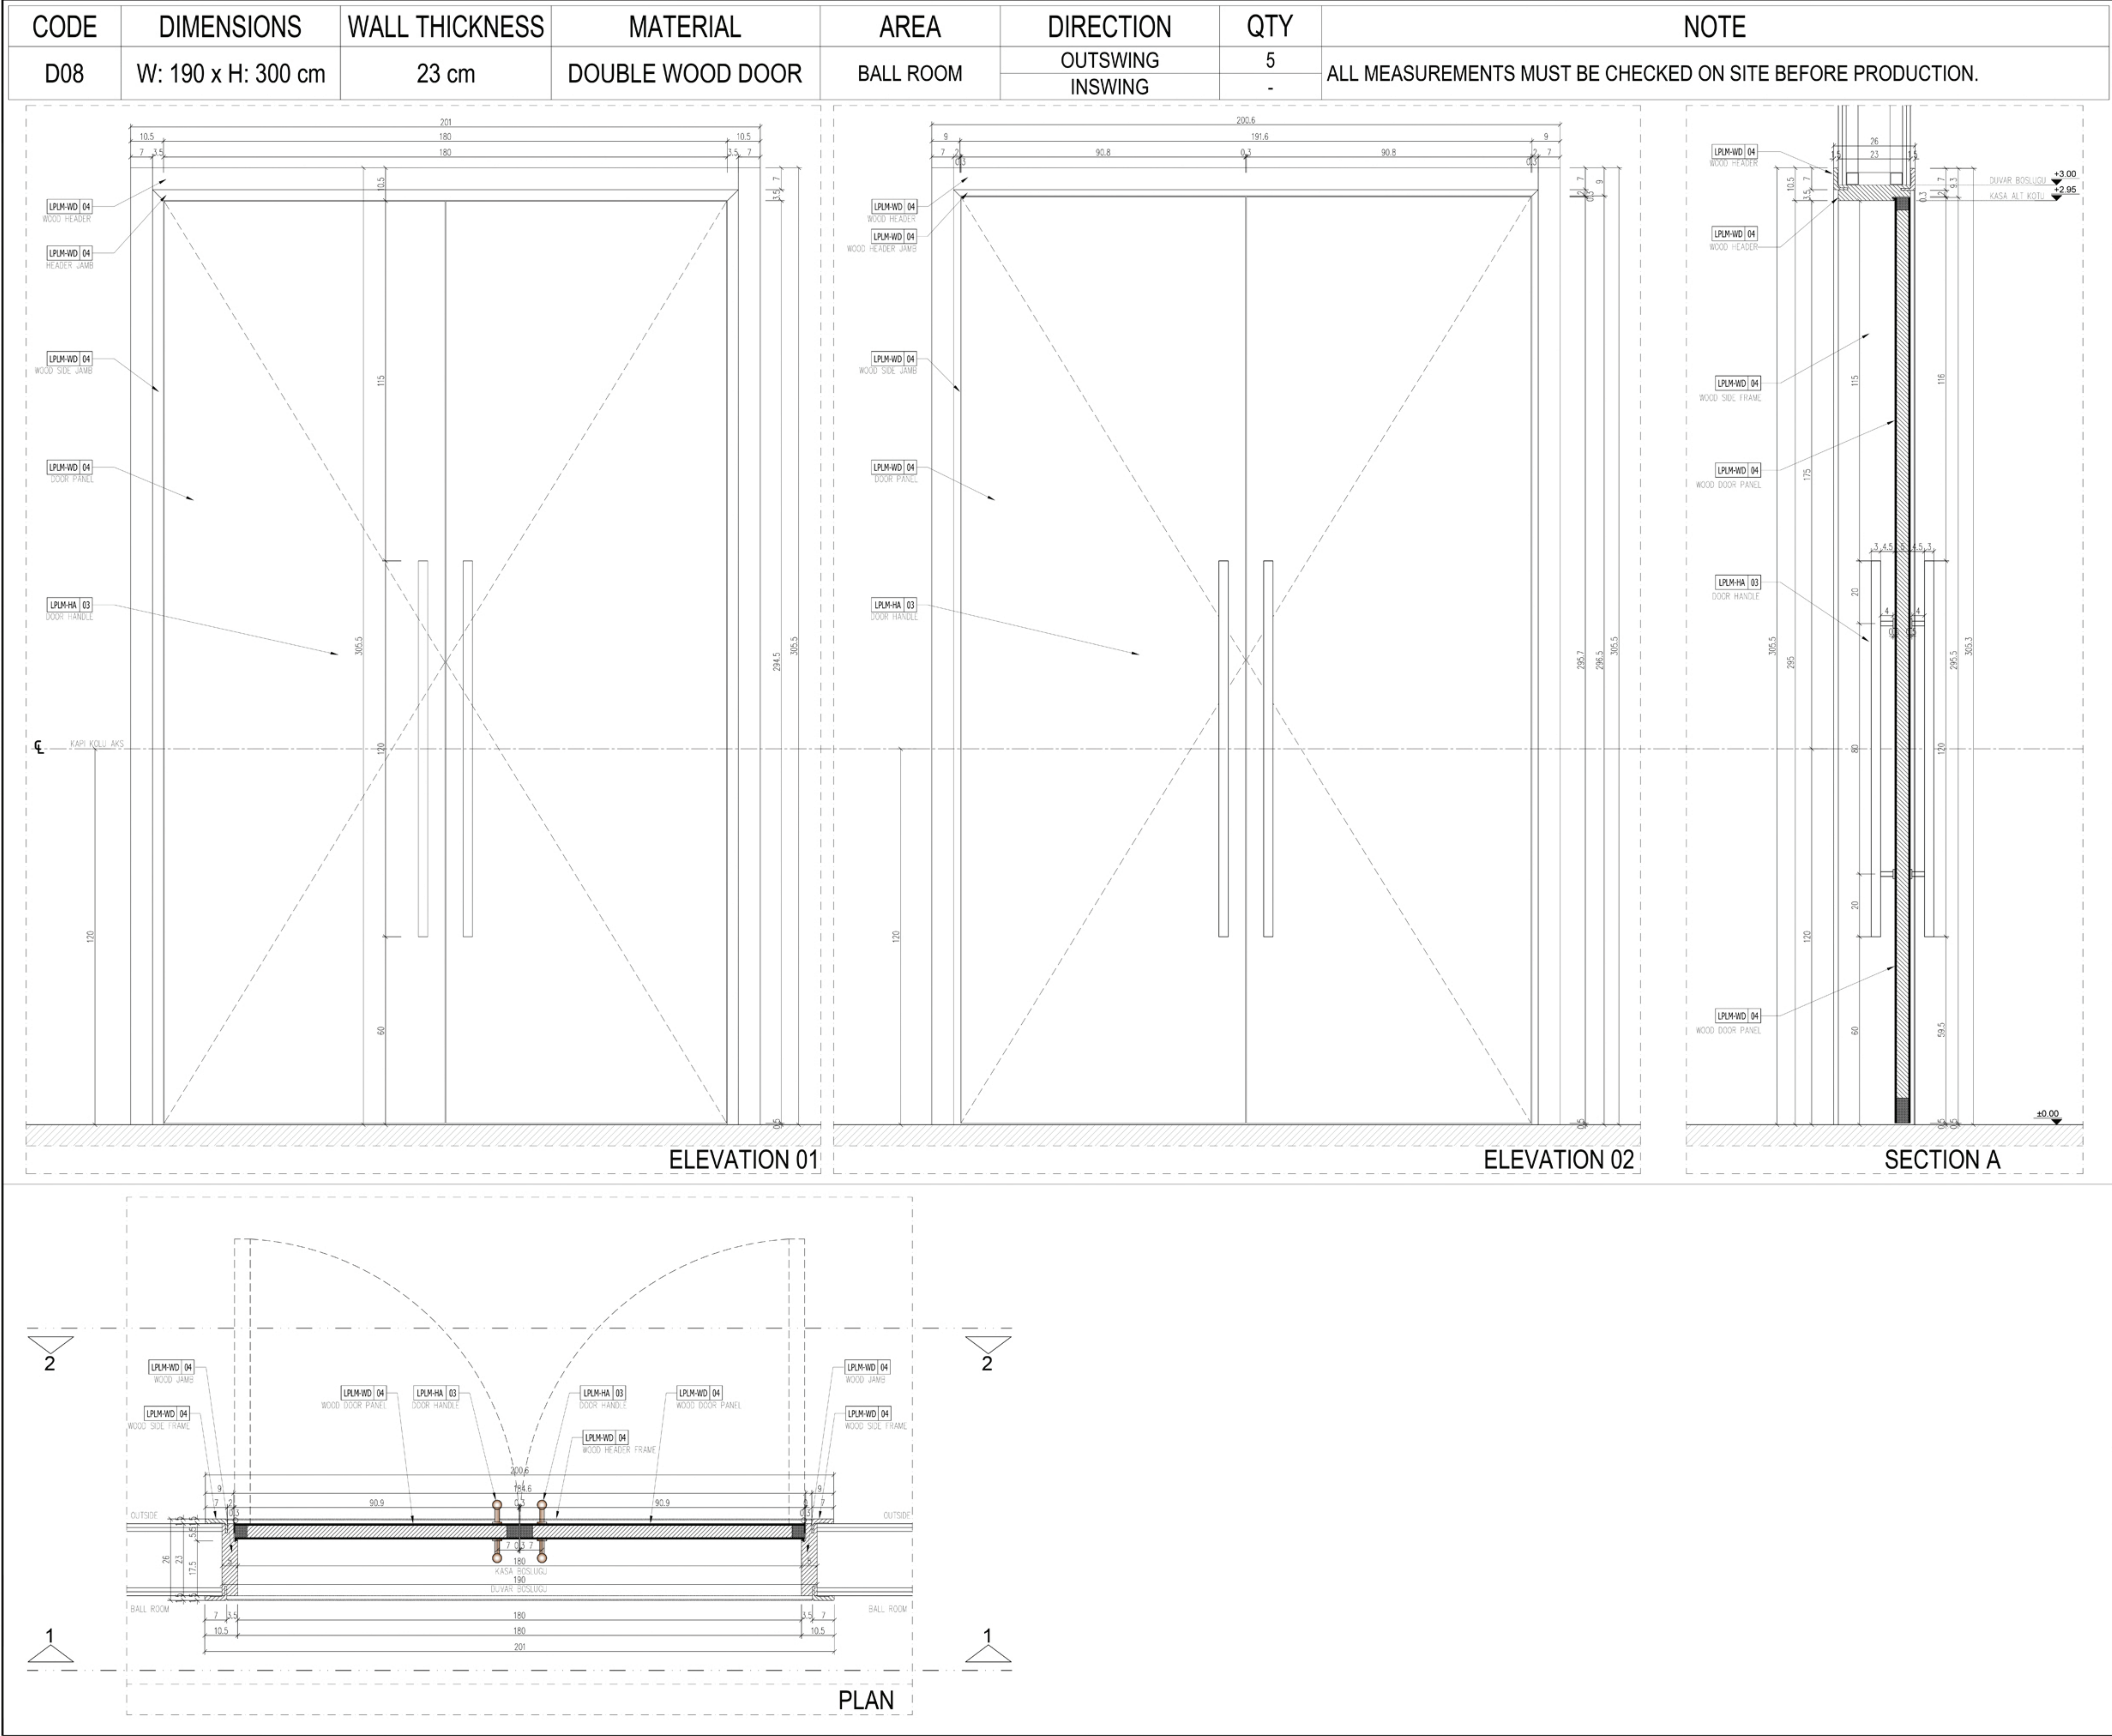




CODE	DIMENSIONS	WALL THICKNESS	MATERIAL	AREA	DIRECTION	QTY	NOTE
D09	W: 160 x H: 240 cm	23 cm	DOUBLE -SWING DOOR	BALL ROOM	DOUBLE SWING	3	ALL MEASUREMENTS MUST BE CHECKED ON SITE BEFORE PRODUCTION.

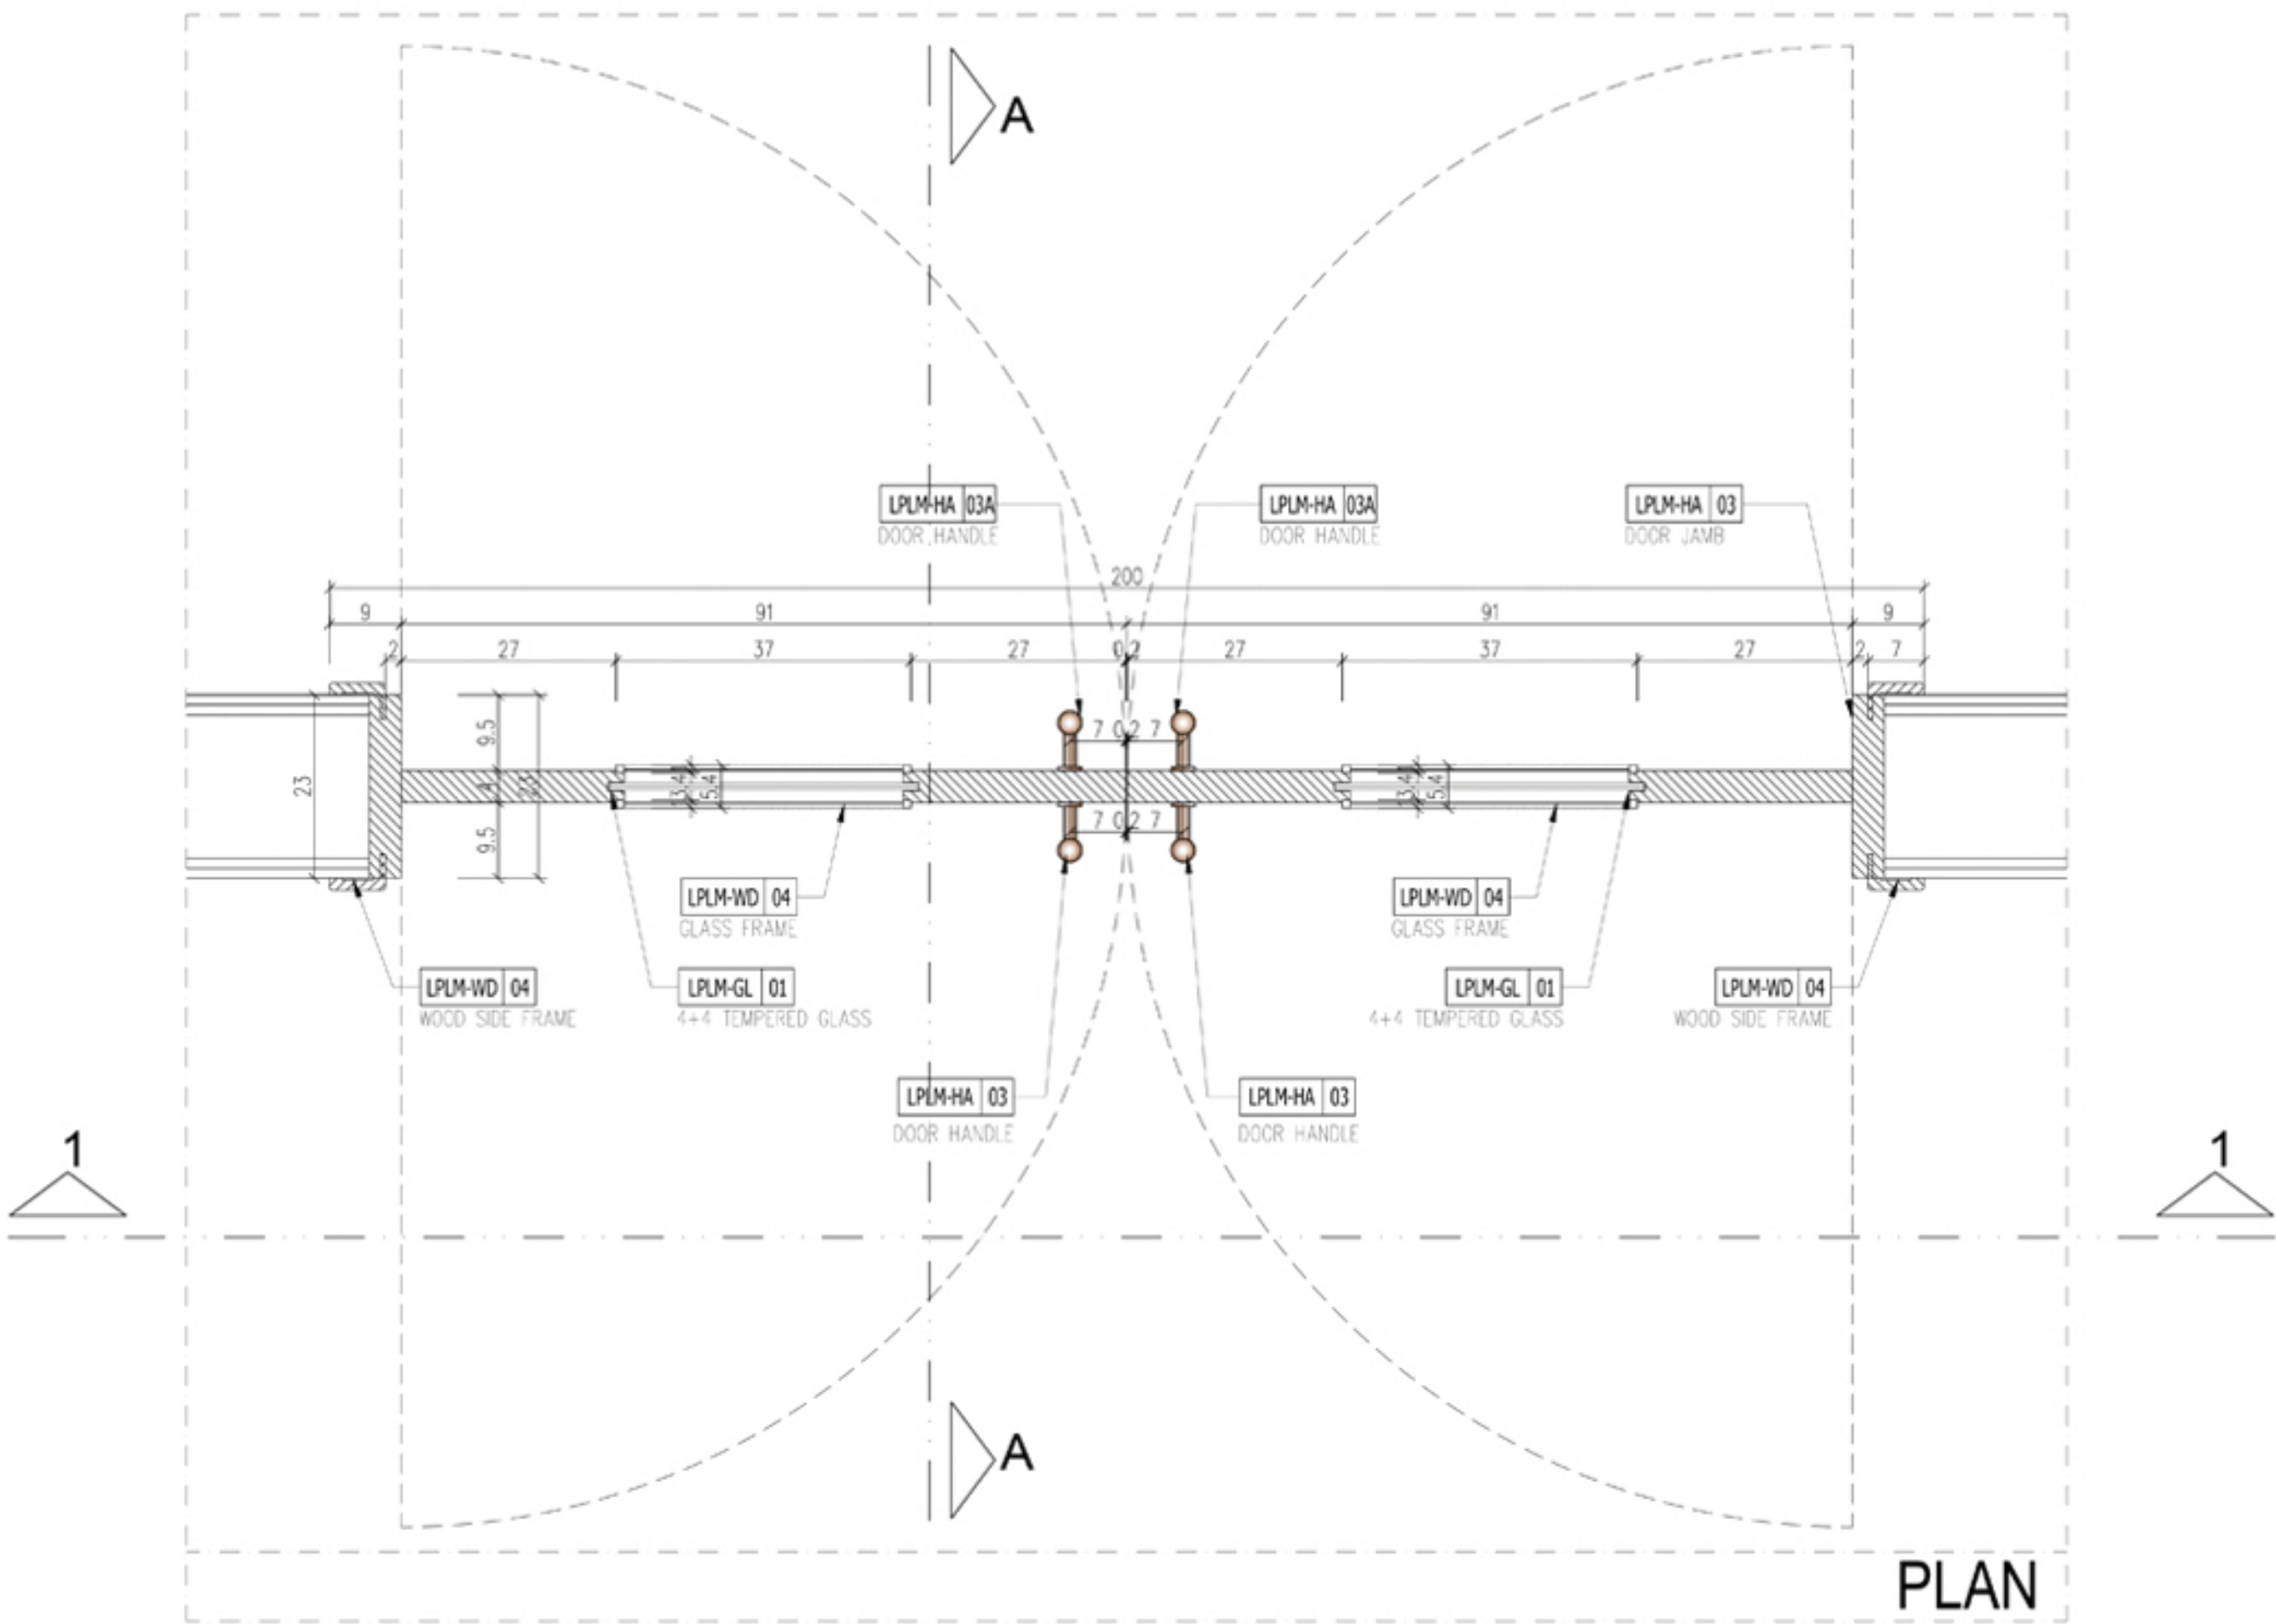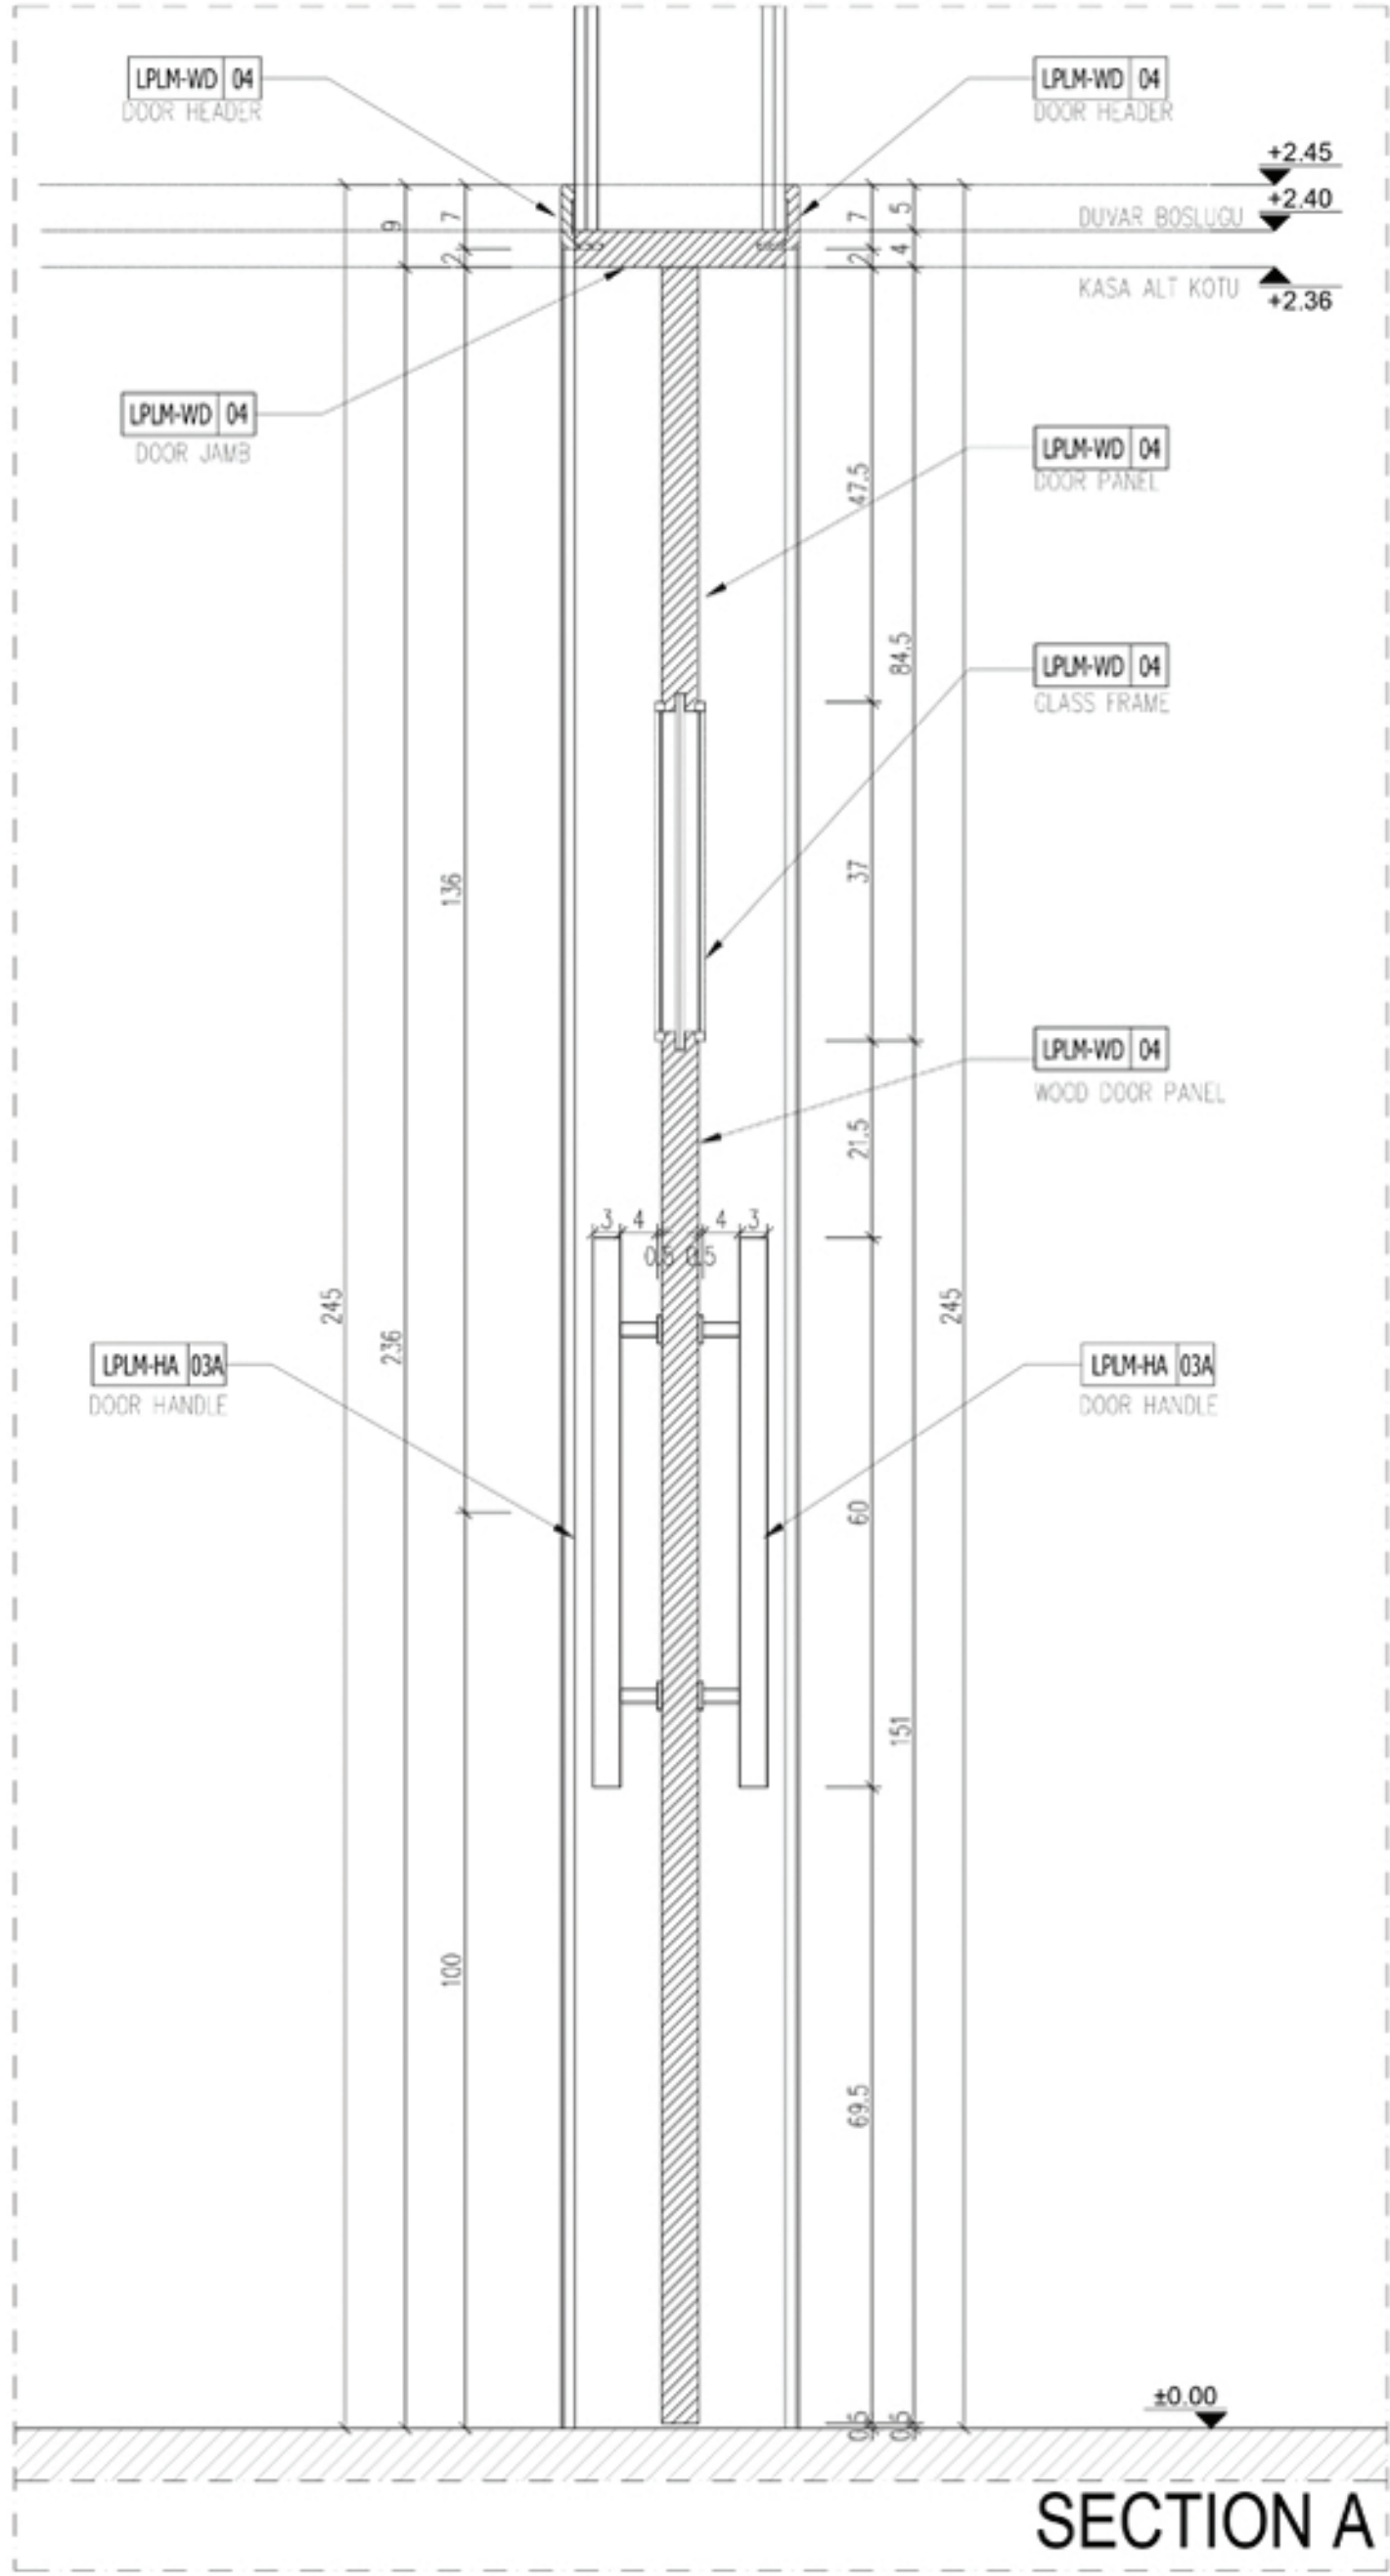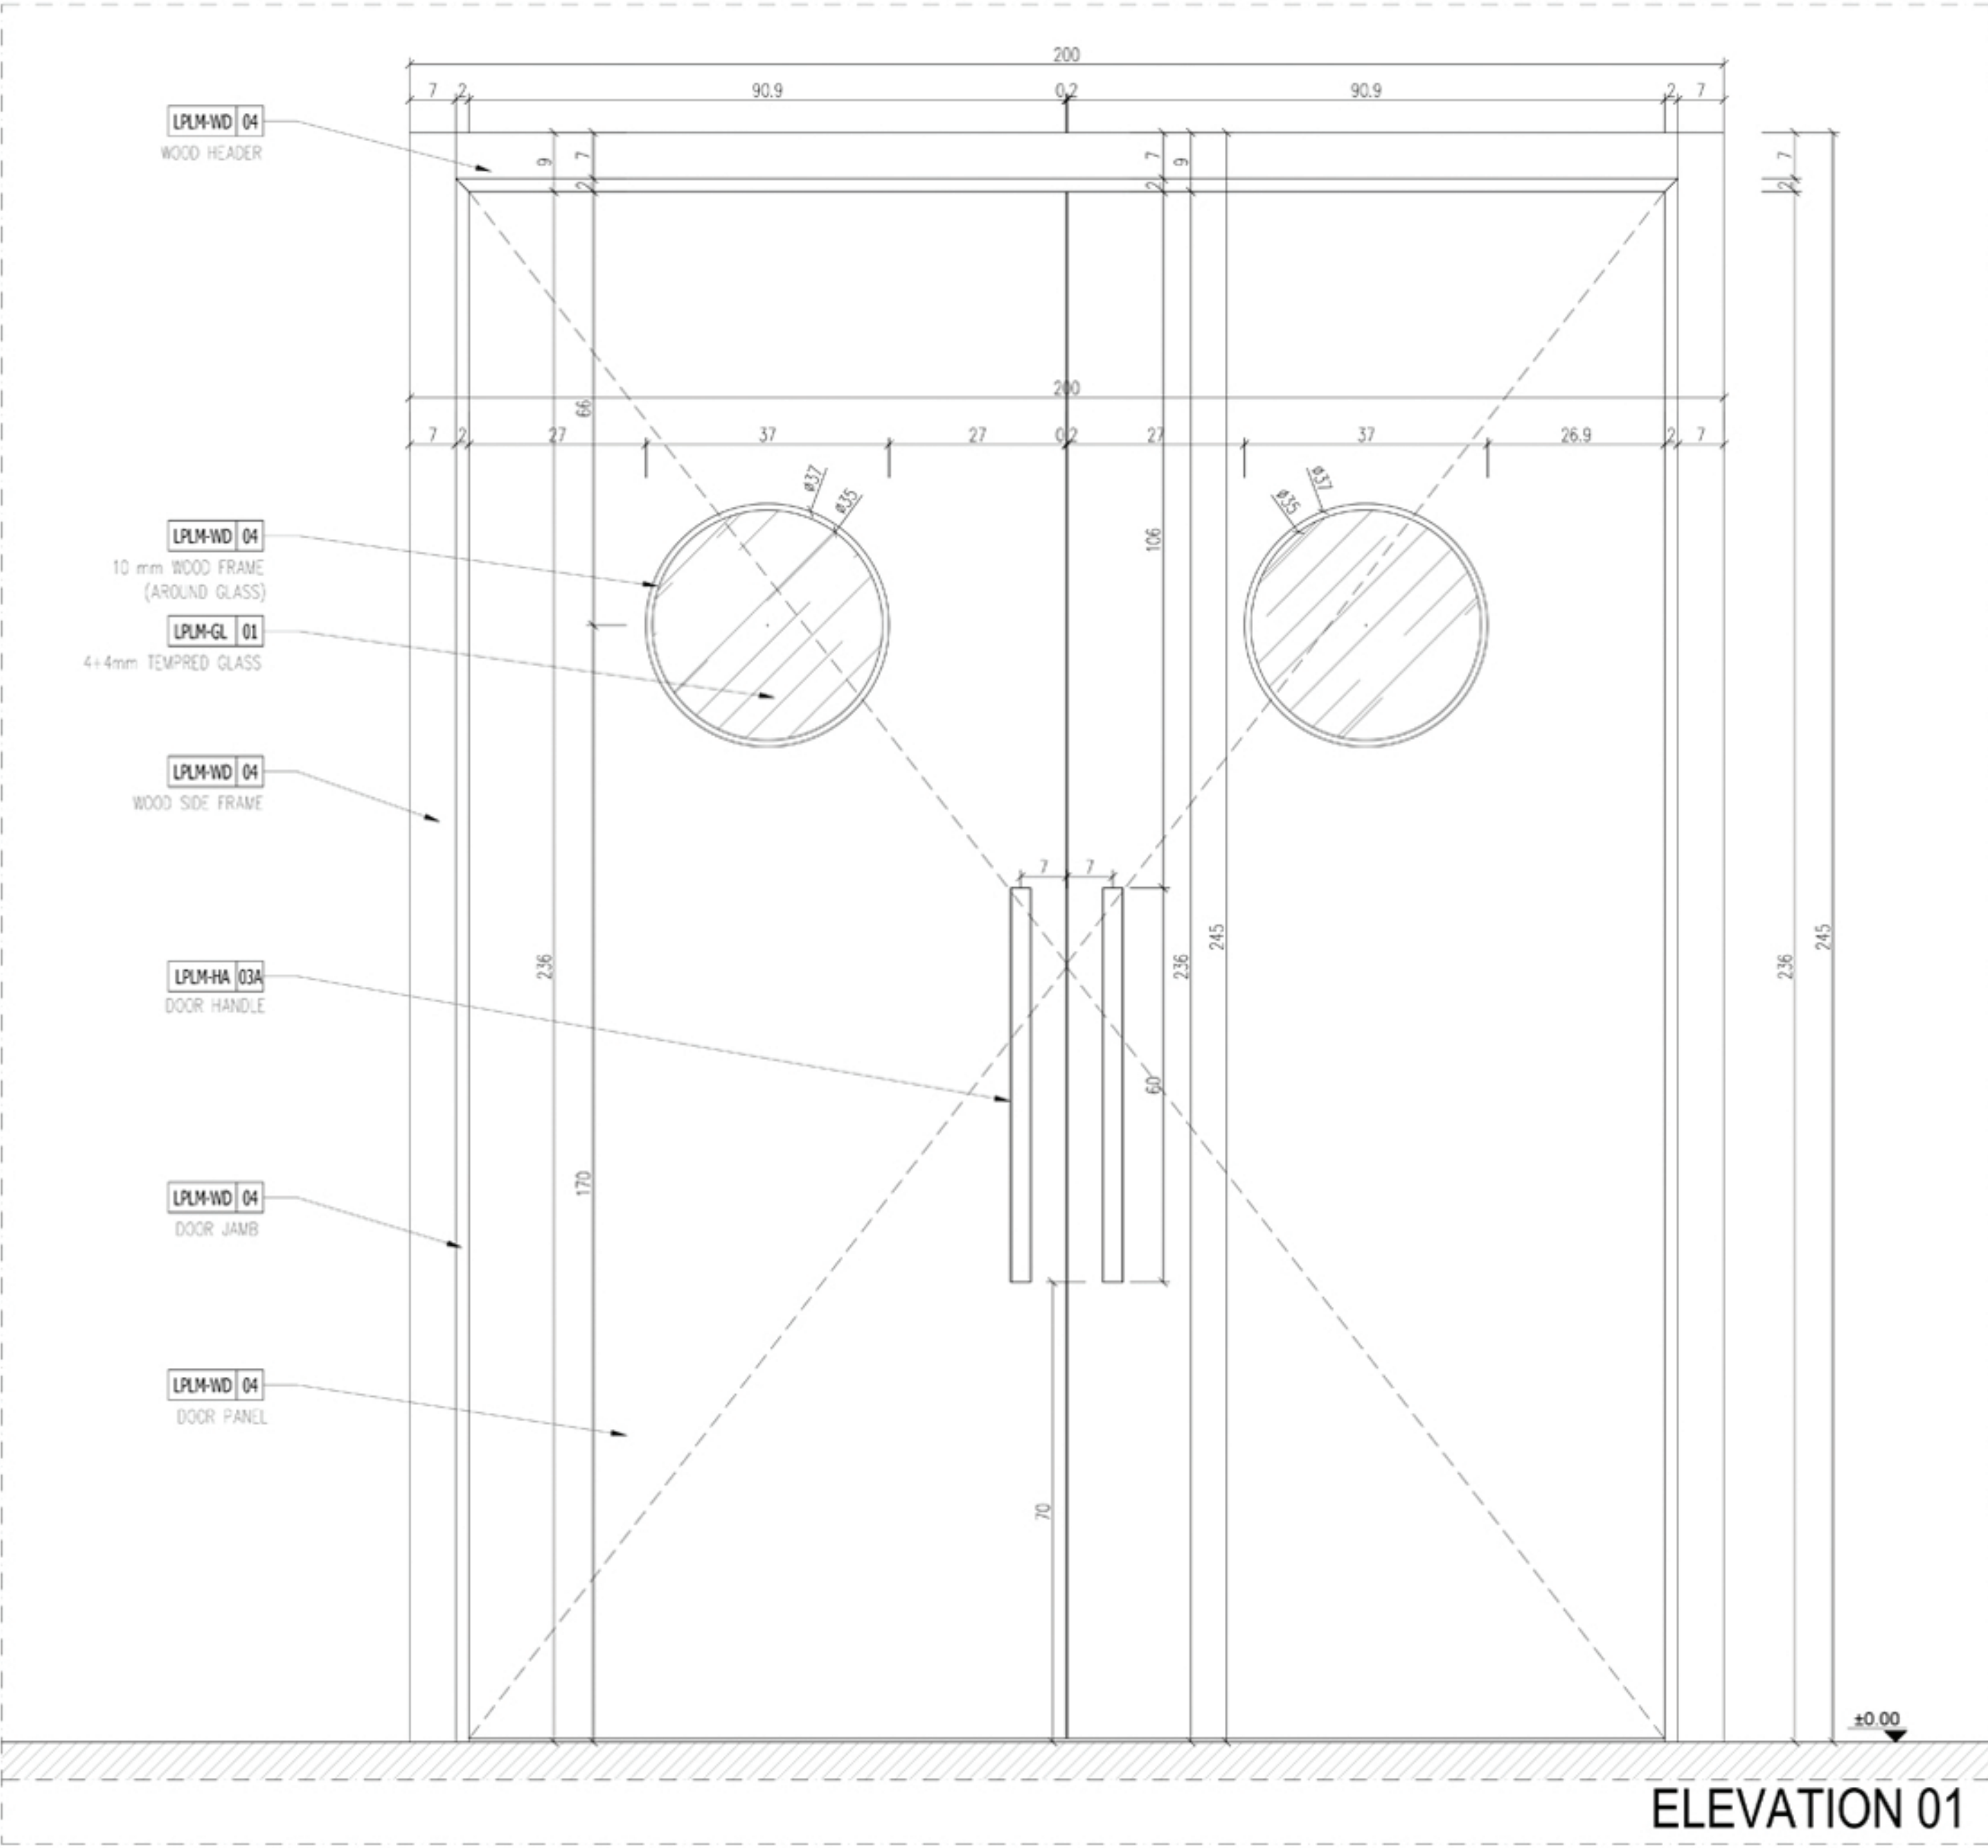

CODE	DIMENSIONS	WALL THICKNESS	MATERIAL	AREA	DIRECTION	QTY	NOTE
D09A	W: 190 x H: 300 cm	23 cm	DOUBLE -SWING DOOR	ENTRANCE HALL	DOUBLE SWING	1	ALL MEASUREMENTS MUST BE CHECKED ON SITE BEFORE PRODUCTION.

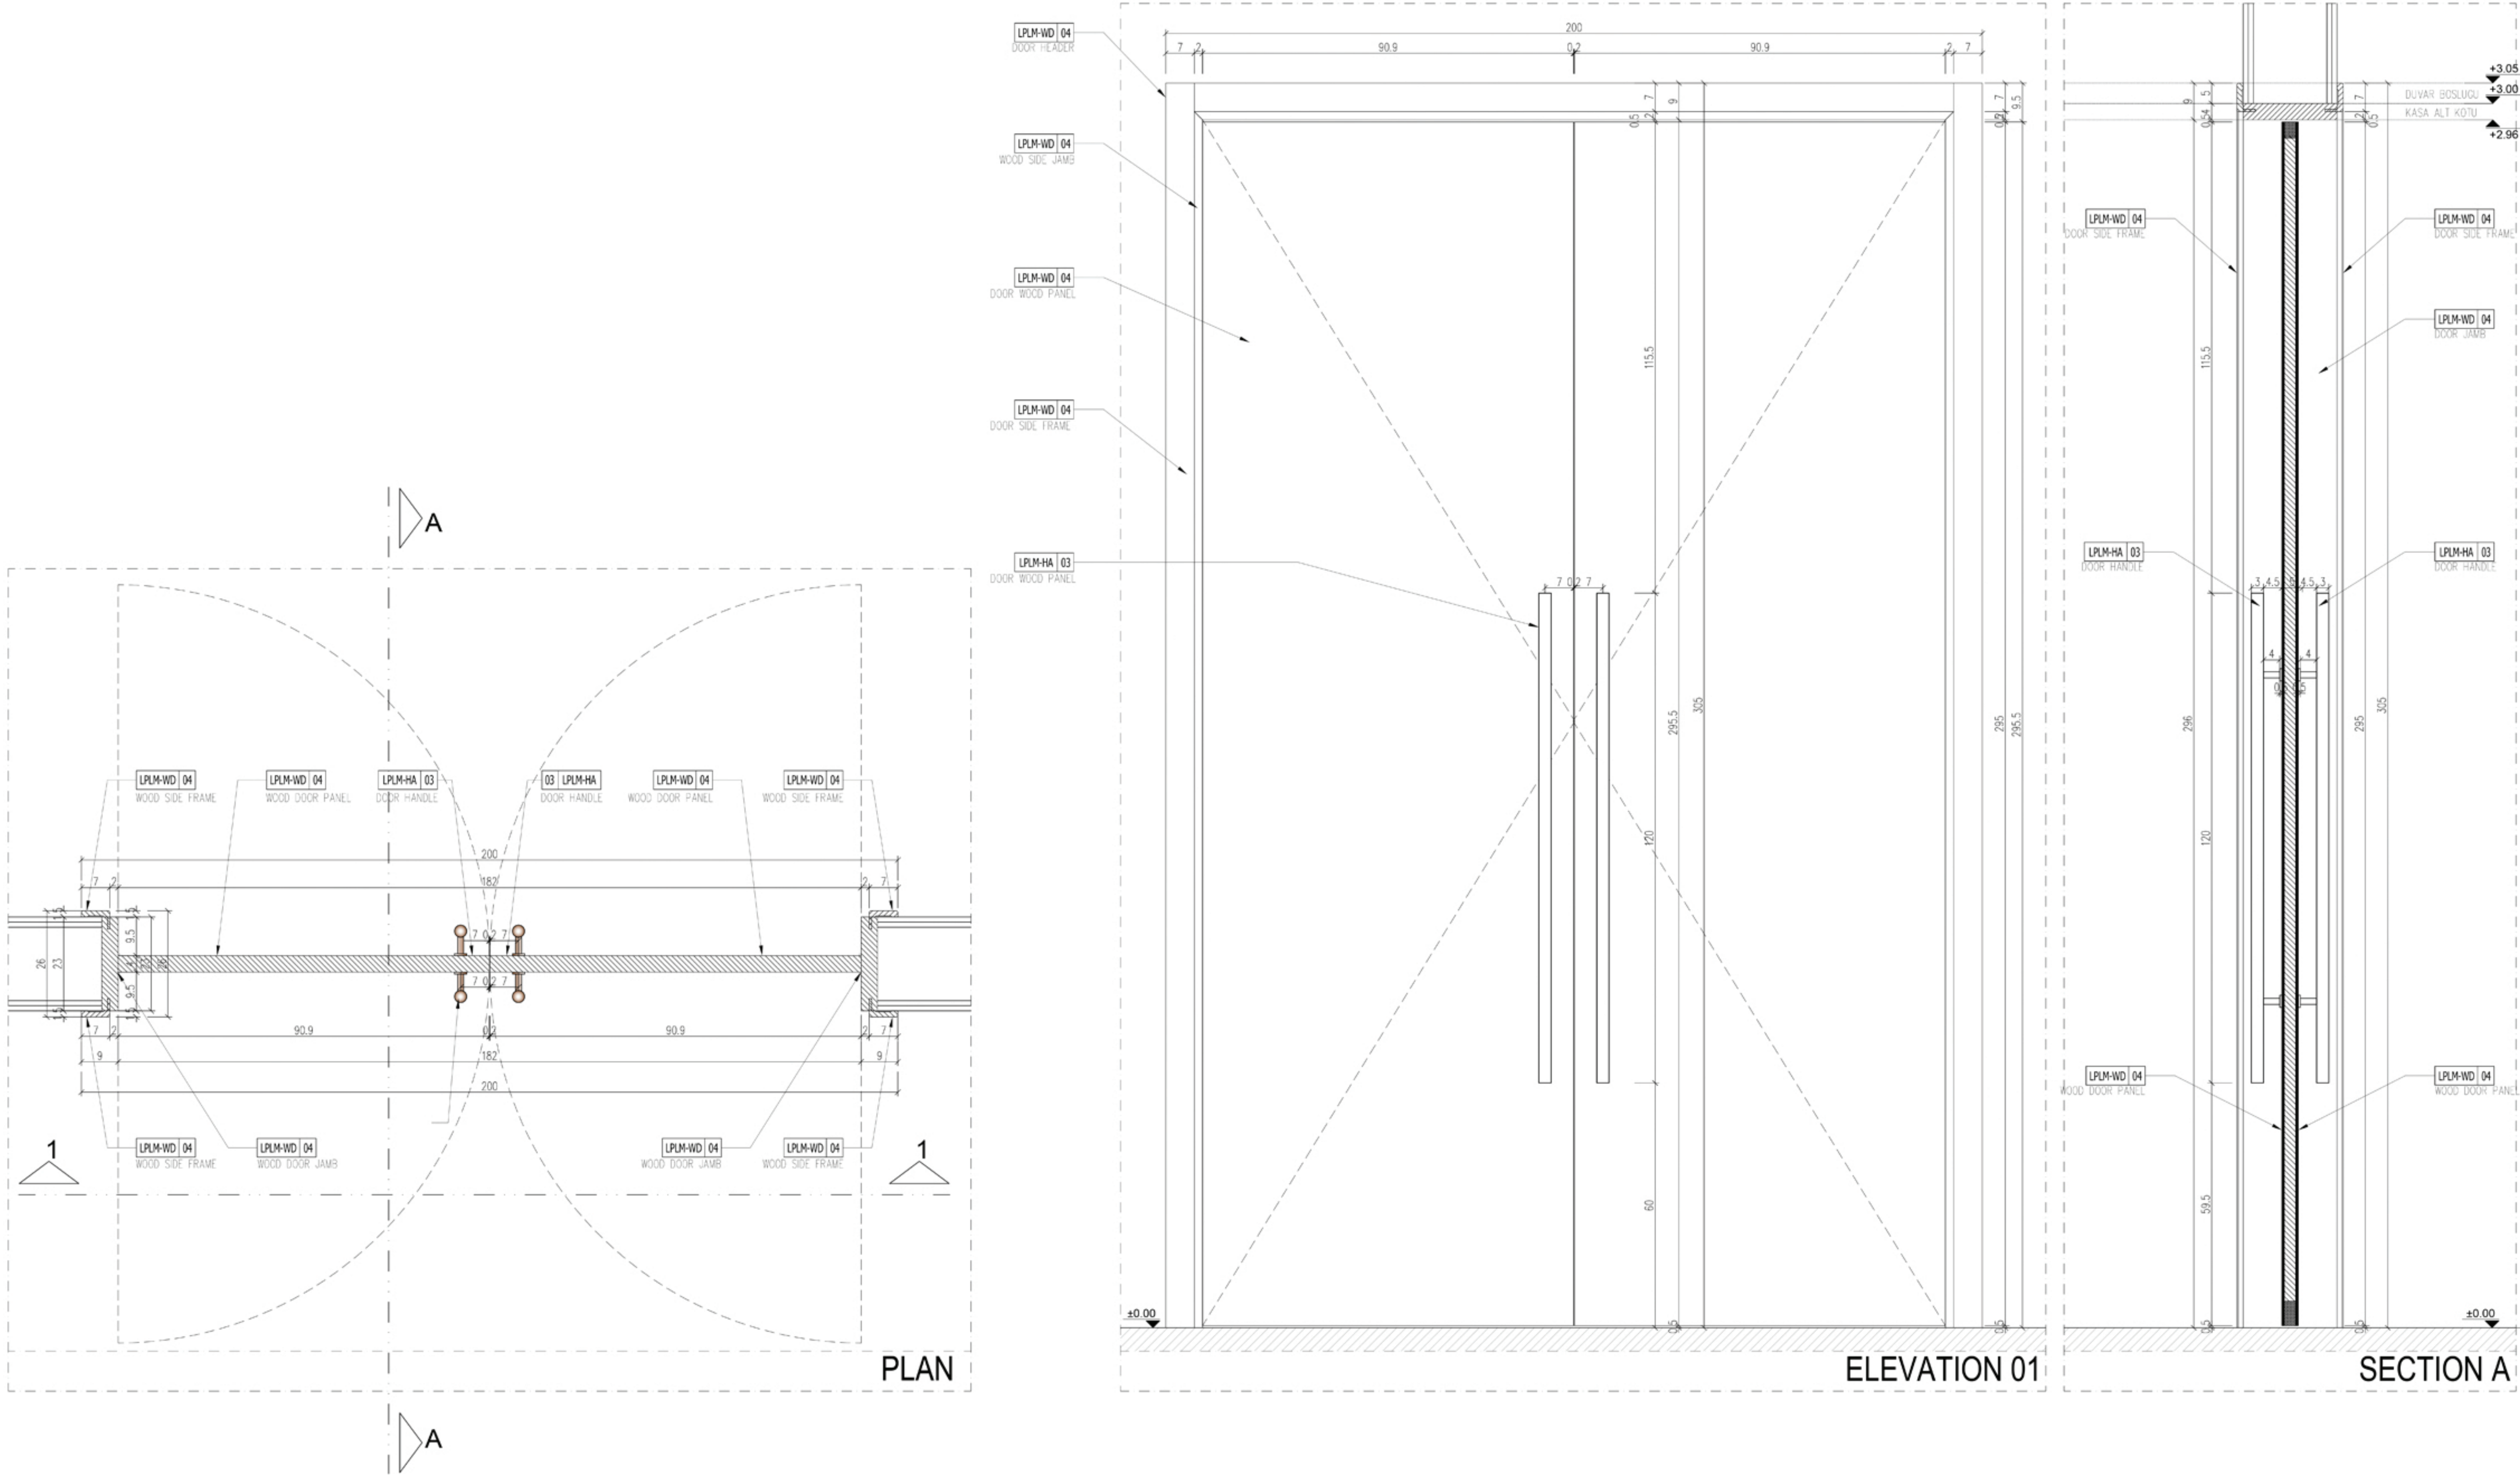

CODE	DIMENSIONS	WALL THICKNESS	MATERIAL	AREA	DIRECTION	QTY	NOTE
D10	W: 190 x H: 300 cm	23 cm	DOUBLE DOOR	BALL ROOM	INSWING	2	ALL MEASUREMENTS MUST BE CHECKED ON SITE BEFORE PRODUCTION.

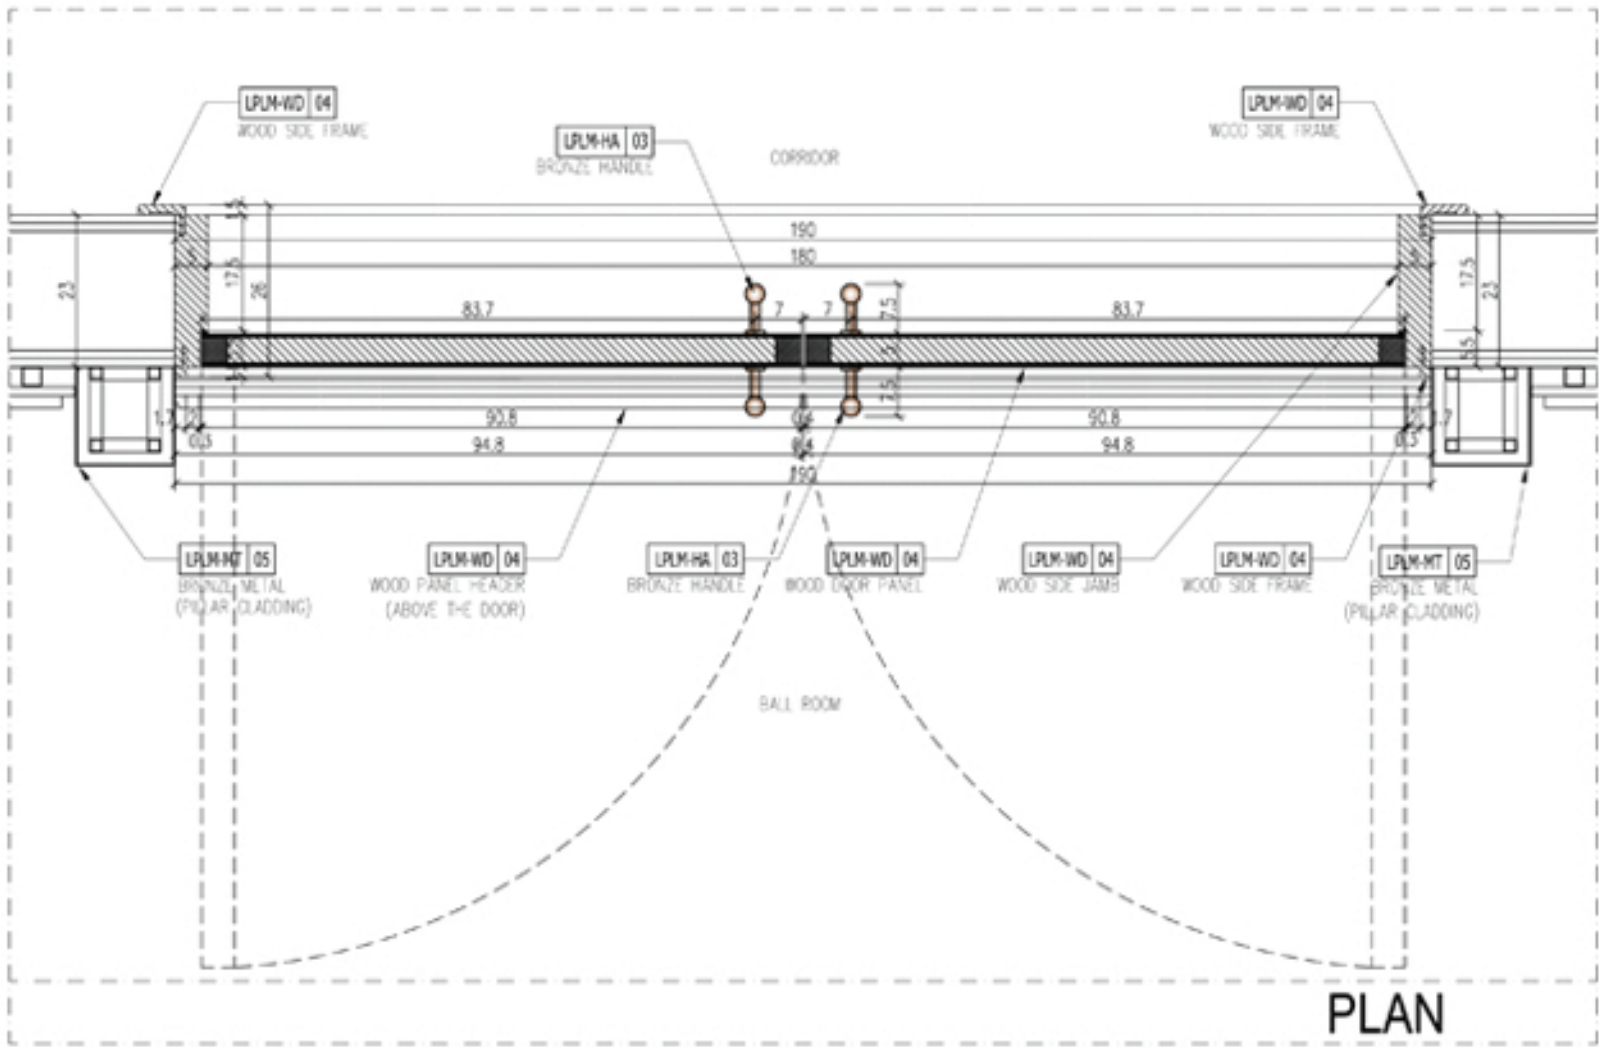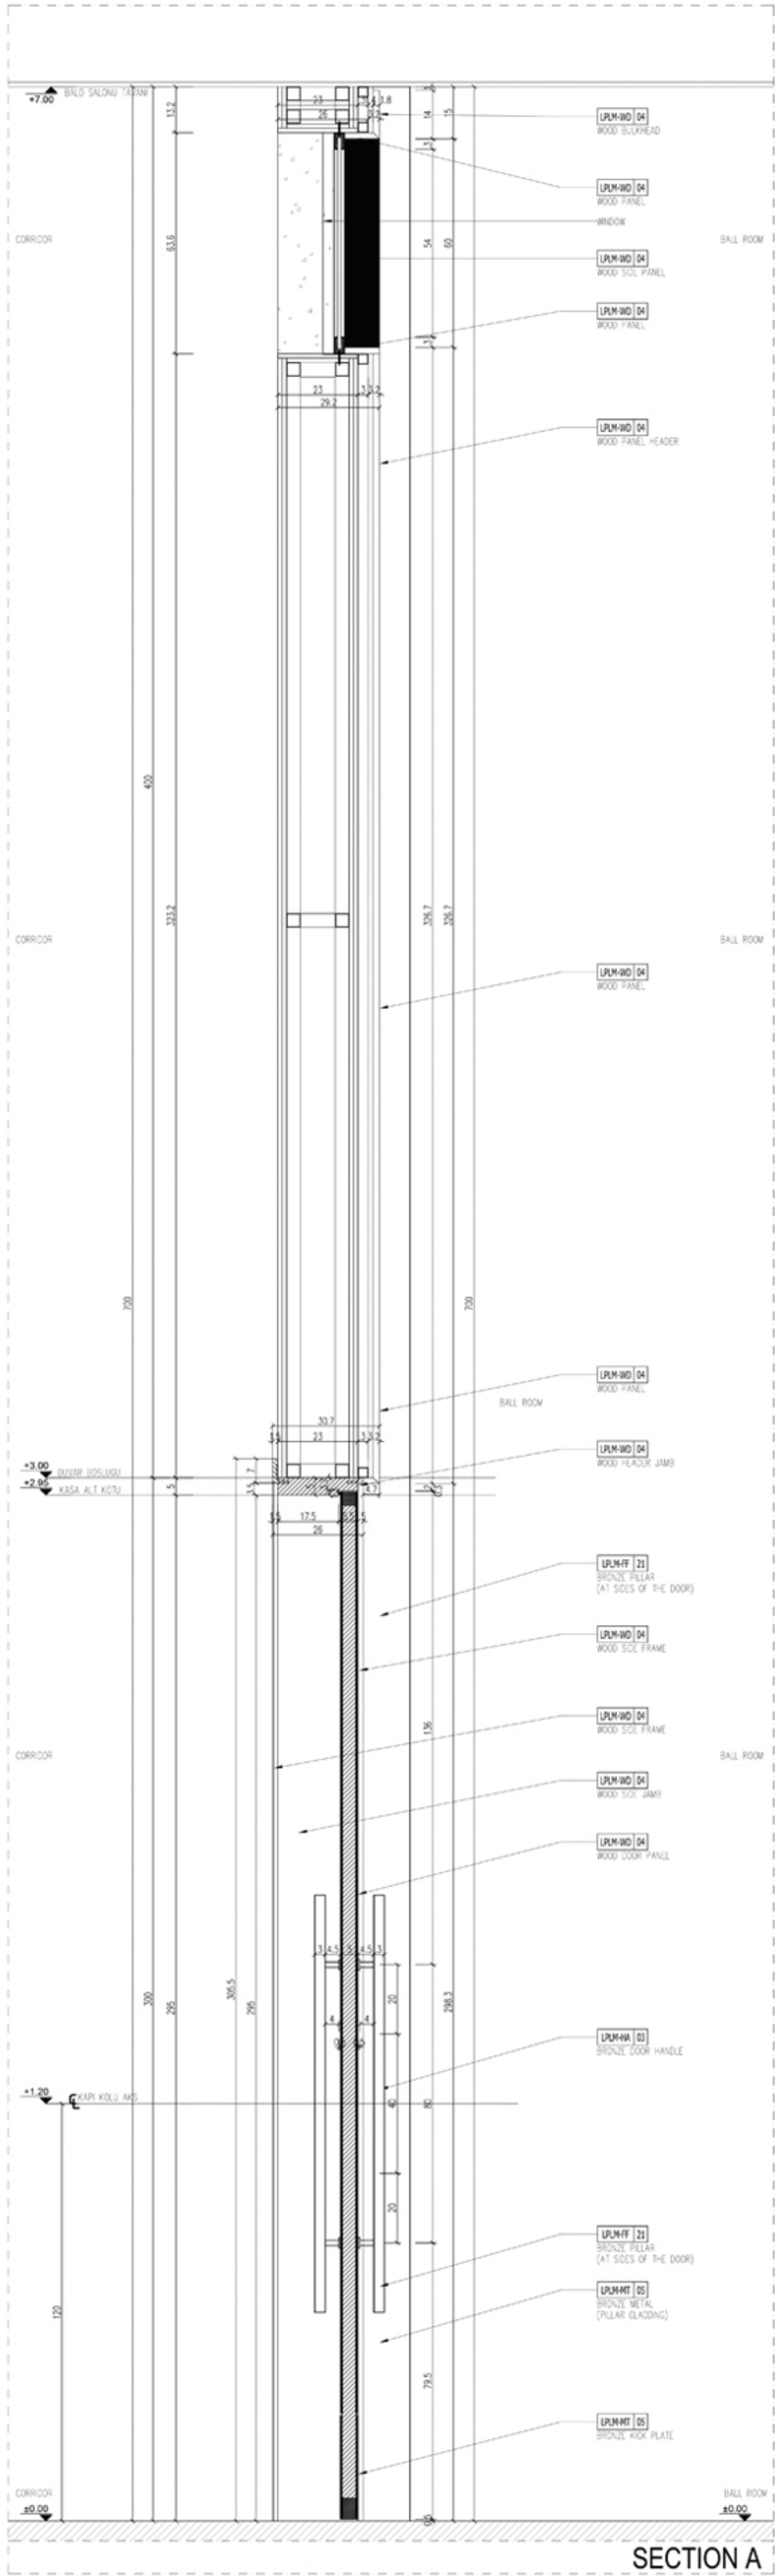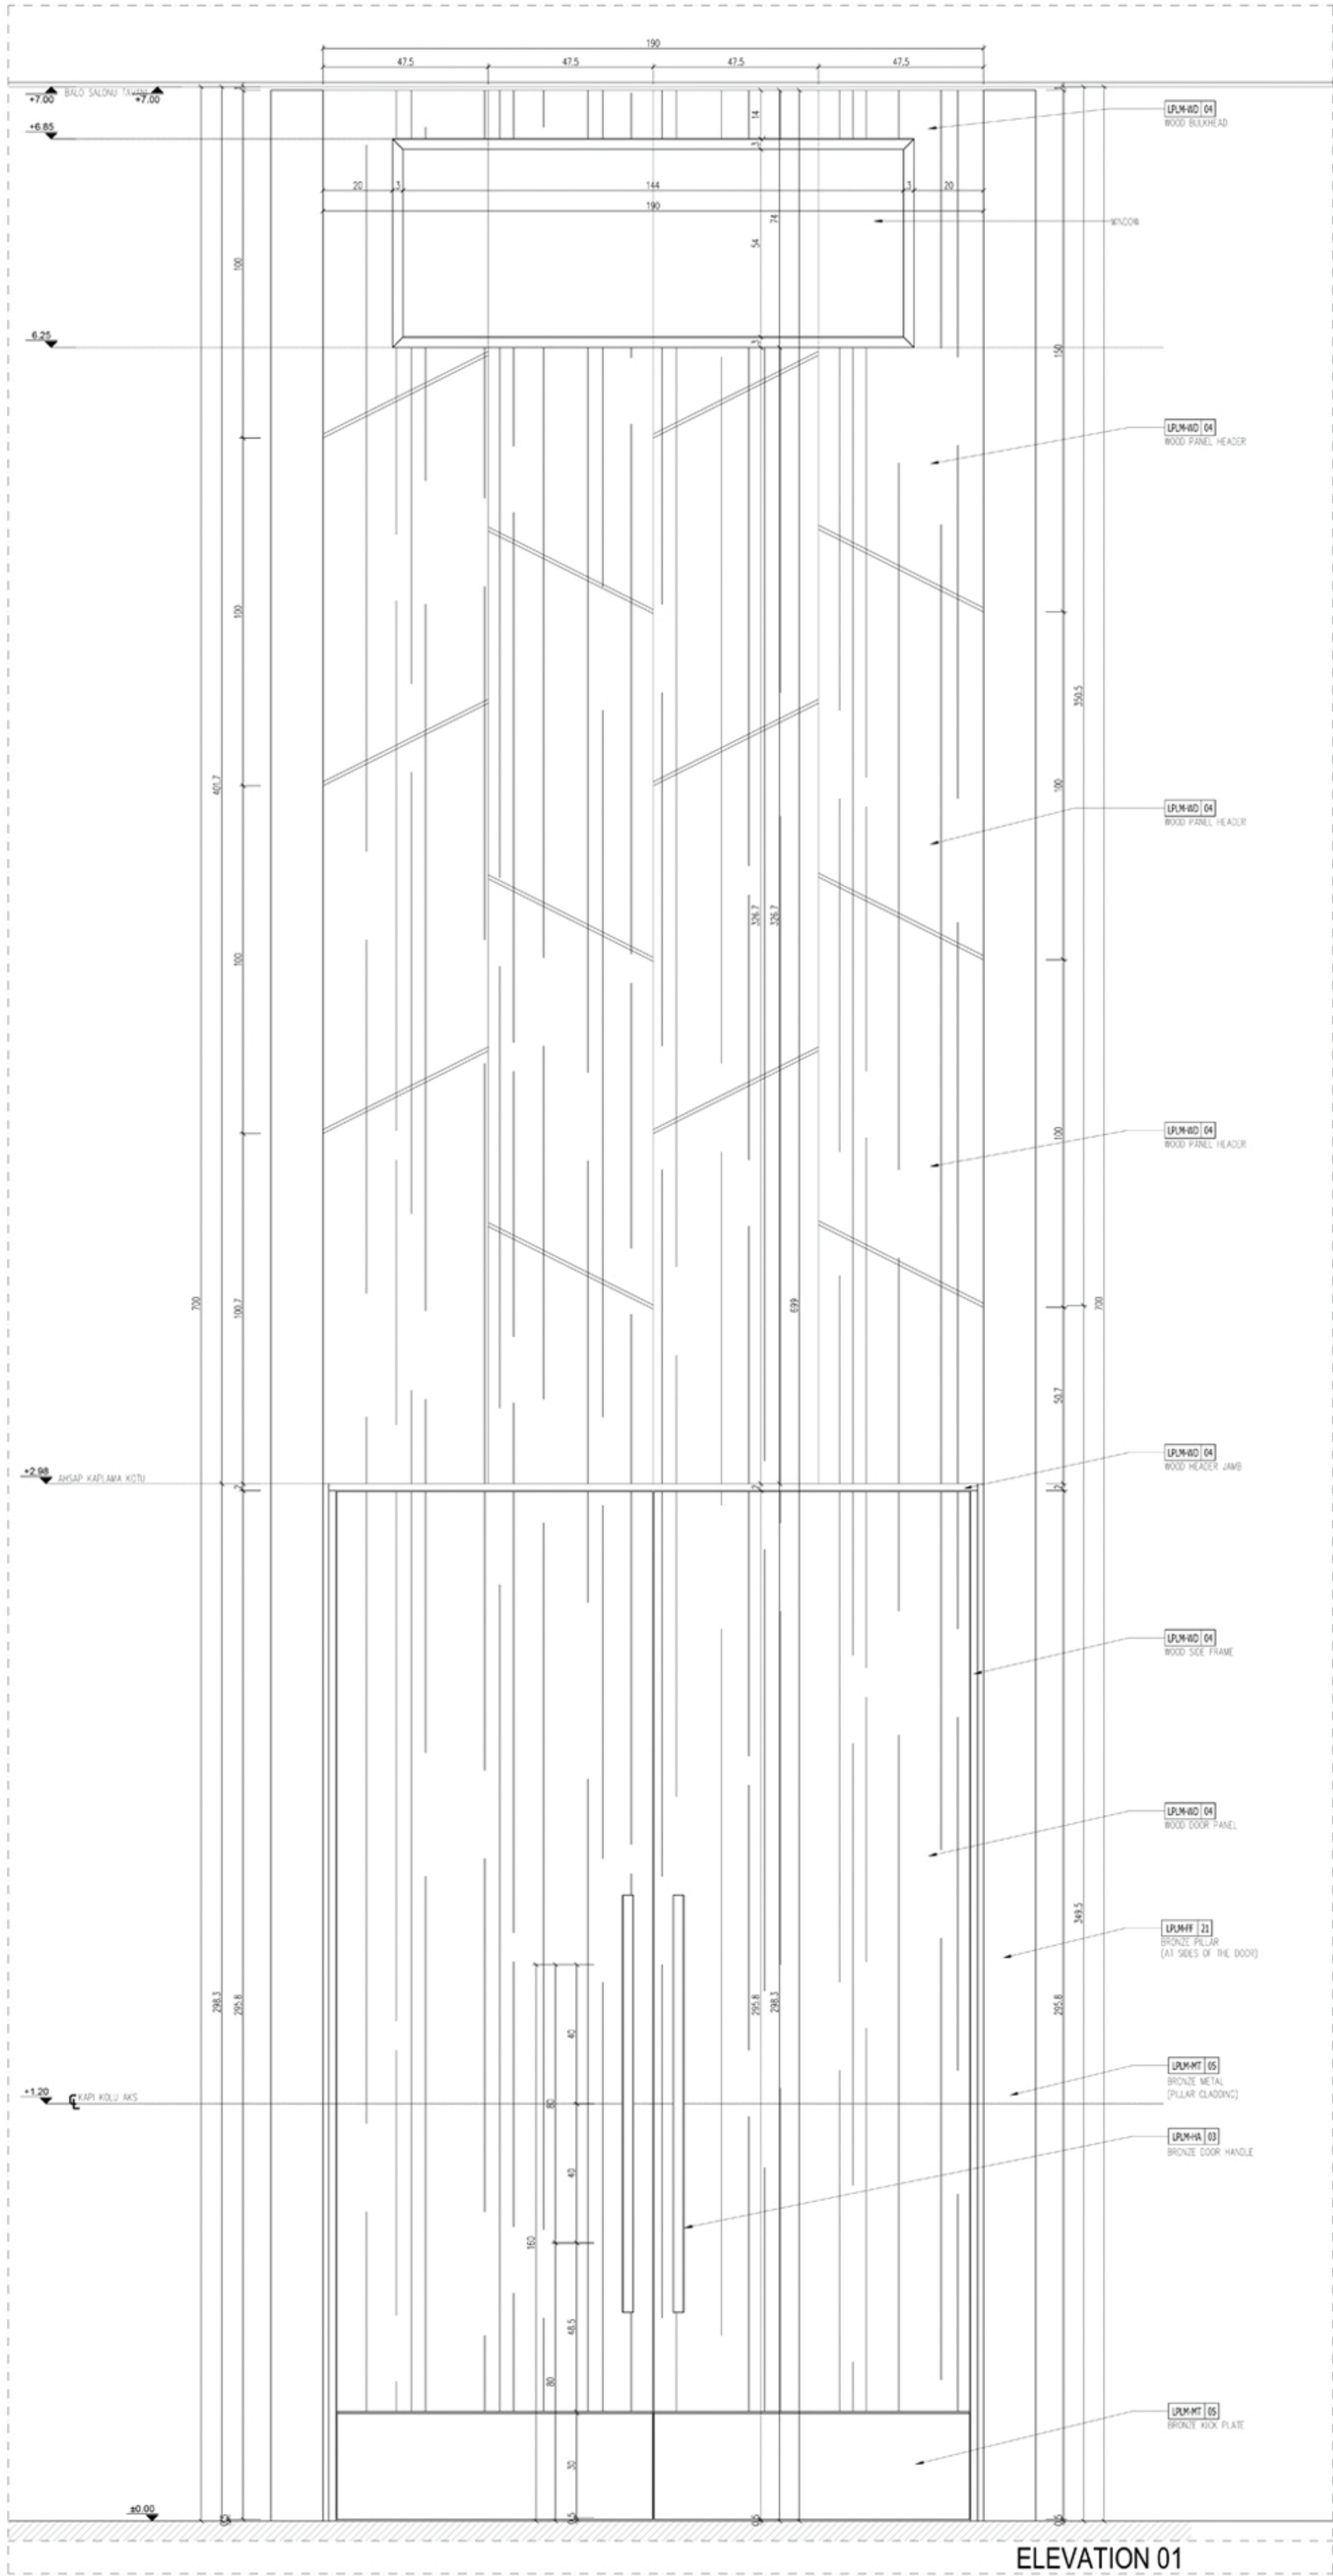

CODE	DIMENSIONS	WALL THICKNESS	MATERIAL		AREA	DIRECTION	QTY
D01	W:100 x H: 240 cm	24.5 cm	WOOD DOOR		WC -TYPE 01	RIGHT HAND	2
						LEFT HAND	-
D01A	W:100 x H: 240 cm	25 cm	WOOD DOOR		WC -TYPE 02	RIGHT HAND	2
						LEFT HAND	1
D01B	W:100 x H: 240 cm	23 cm	WOOD DOOR		FOYER	RIGHT HAND	1
						LEFT HAND	2
D01C	W:100 x H: 300 cm	23 cm	WOOD DOOR		ENTRANCE HALL (B2145)	RIGHT HAND	-
						LEFT HAND	1
D02	W:100 x H: 240 cm	24.5cm	WOOD DOOR		WC -TYPE 01	RIGHT HAND	1
						LEFT HAND	-
D02A	W:100 x H: 240 cm	25	WOOD DOOR		WC -TYPE 02	RIGHT HAND	-
						LEFT HAND	1
D03	W:80 x H: 240 cm	15 cm	WOOD DOOR		ALL RESTROOMS (WC CABINET DOOR)	RIGHT HAND	11
						LEFT HAND	11
D04	W:80 x H: 240 cm	10 cm	WOOD DOOR		BABY CARE WC	RIGHT HAND	1
						LEFT HAND	-
D05	W: 208 x H: 300 cm	23 cm	DOUBLE DOOR		BABY CARE WC	OUTSWING	10
D05A	W: 192 x H: 300 cm	17 cm	DOUBLE DOOR		FOYER	INSWING	2
D06	W: 96 x H: 300 cm	23 cm	WOOD DOOR		MEETING ROOM TYPE-01	RIGHT HAND	5
						LEFT HAND	-
D07	W: 136 x H: 300 cm	23 cm	DOUBLE WOOD DOOR		MEETING ROOM TYPE-02	DOUBLE DOOR (OUTSWING)	5
D08	W: 190 x H: 300 cm	23 cm	DOUBLE WOOD DOOR		BALL ROOM	OUTSWING	5
						INSWING	-
D08A	W: 160 x H: 300 cm	23 cm	DOUBLE WOOD DOOR		ENTRANCE HALL &FOYER	OUTSWING	2
						INSWING	1
D09	W: 160 x H: 240 cm	23 cm	DOUBLE -SWING DOOR		BALL ROOM	DOUBLE SWING	3
D09A	W: 190 x H: 300 cm	23 cm	DOUBLE -SWING DOOR		ENTRANCE HALL	DOUBLE SWING	1
D10	W: 190 x H: 300 cm	23 cm	DOUBLE DOOR		BALL ROOM	INSWING	2